



ISO A1 584mm x 841mm
WIP PACKAGE
Approved: _____
Checked: _____
Designer: _____
Project Management Initials: _____
T1:K:05 PROJECTS\WORTHING BOROUGH COUNCIL\WORTHING MULTISITE_PSDS PROJECT_60731756_2024\B00 CAD01 WIP PACKAGE
Last saved by: SIMON\ASTER(2026.07.06) Last Plotted: 2026.07.06
Filename: K:\05 PROJECTS\WORTHING BOROUGH COUNCIL\WORTHING MULTISITE_PSDS PROJECT_60731756-ACM-PAV-00-DR-BR-050001_T1.DWG
Printed on: _____% Post-Consumer Recycled Content Paper

FOR KEYPLANS SHOWING LOCATION OF WINDOWS
REFER TO ADUR & WORTHING COUNCILS DRAWINGS:
240203 / AWC / 00 / XX / DR / B / 0205
240203 / AWC / 00 / XX / DR / B / 0211
240203 / AWC / 00 / XX / DR / B / 0212


ALL DIMENSIONS TO BE CONFIRMED BY SITE MEASURE
PRIOR TO PRODUCTION AND SUBMISSION OF FABRICATION
DRAWINGS

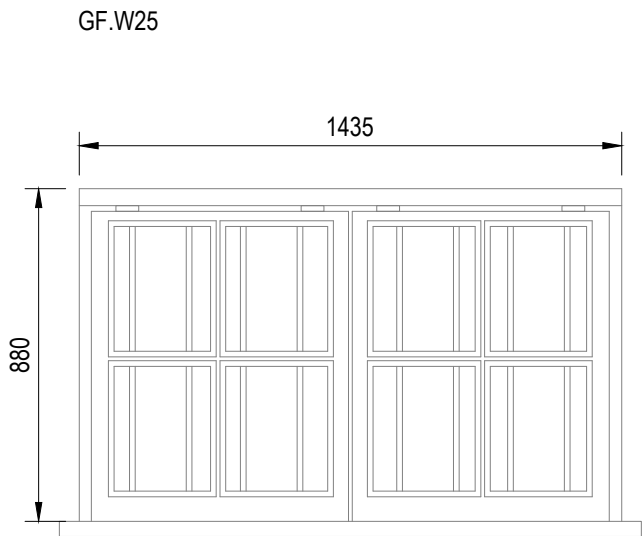


EXISTING EXTERNAL ELEVATION

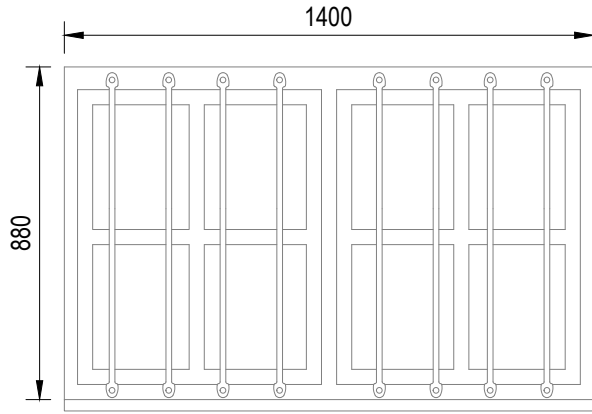


EXISTING INTERNAL ELEVATION

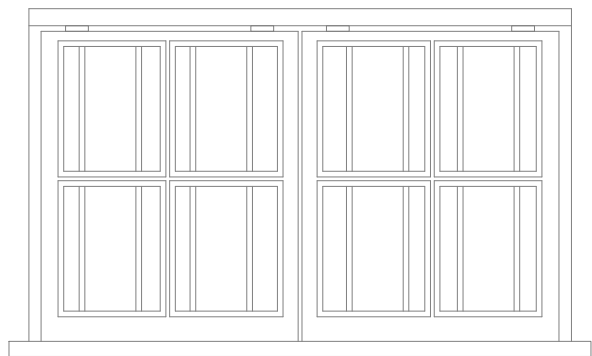


PROPOSED EXTERNAL ELEVATION

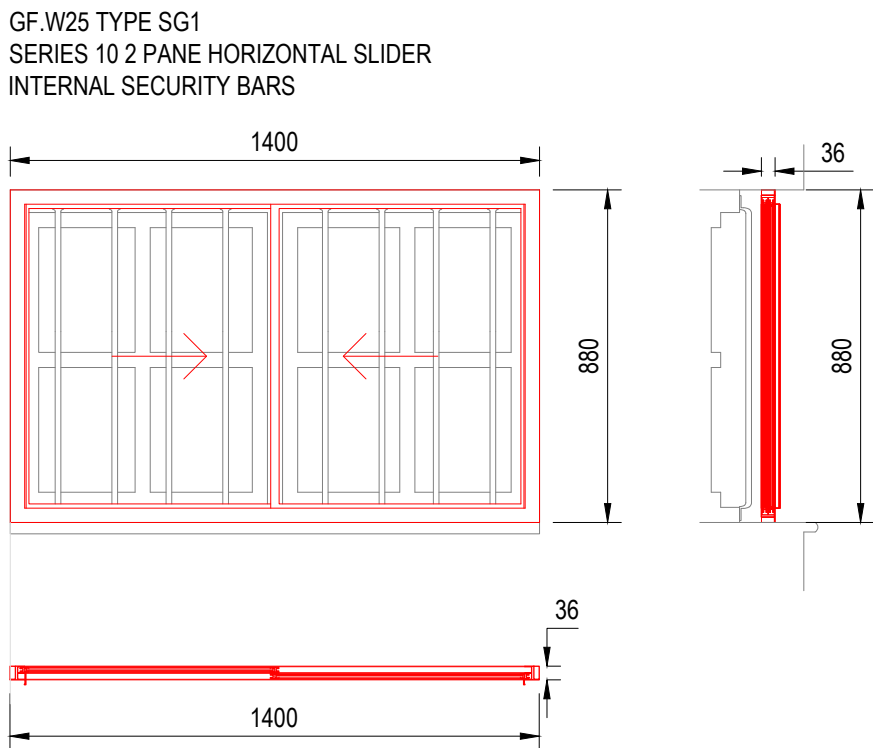


PROPOSED INTERNAL ELEVATION, CROSS SECTION
AND PLAN ON NEW SECONDARY GLAZING

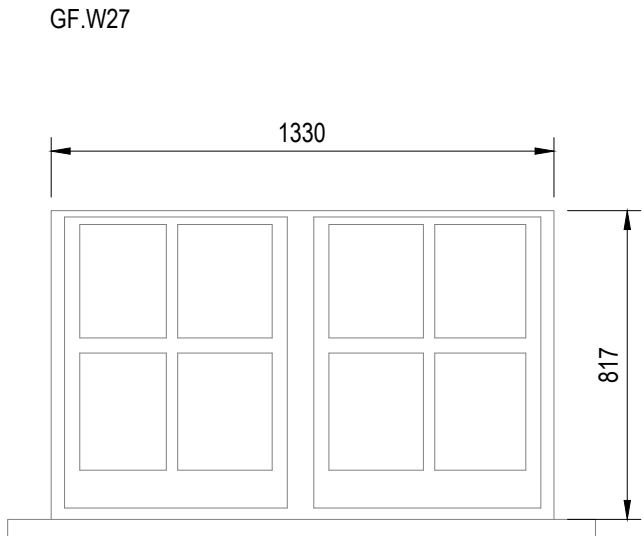


EXISTING EXTERNAL ELEVATION

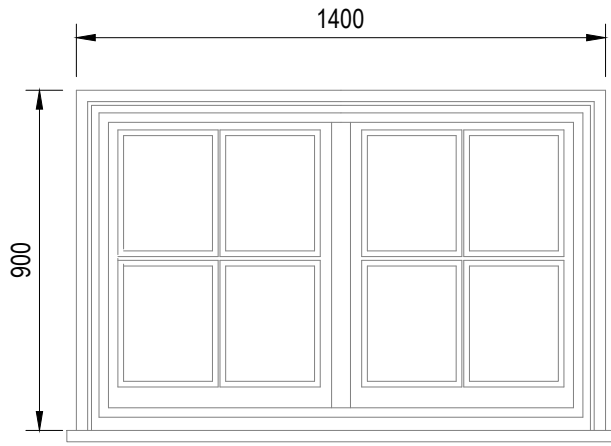


EXISTING INTERNAL ELEVATION

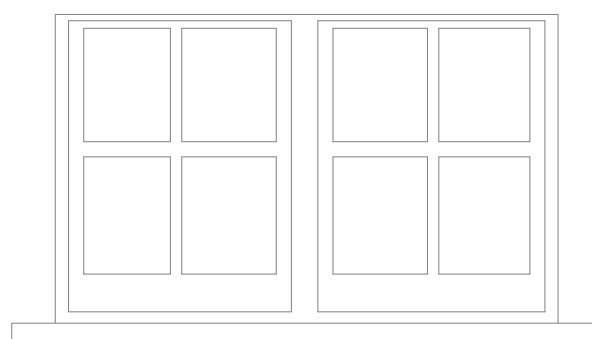


PROPOSED EXTERNAL ELEVATION

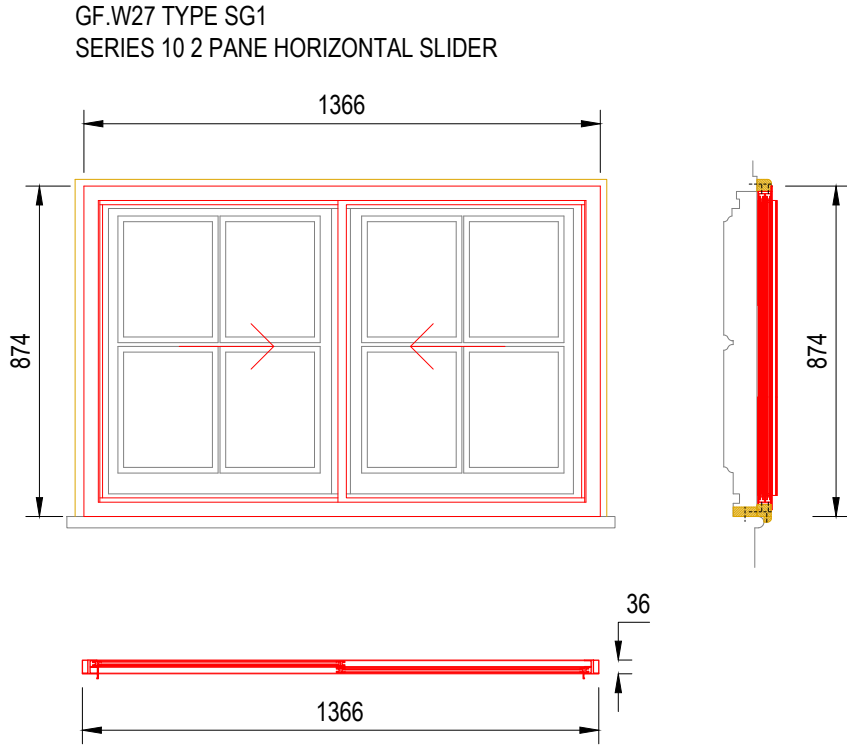


PROPOSED INTERNAL ELEVATION, CROSS SECTION
AND PLAN ON NEW SECONDARY GLAZING

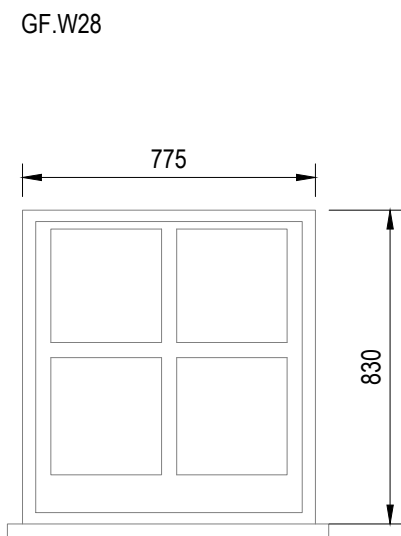


EXISTING EXTERNAL ELEVATION

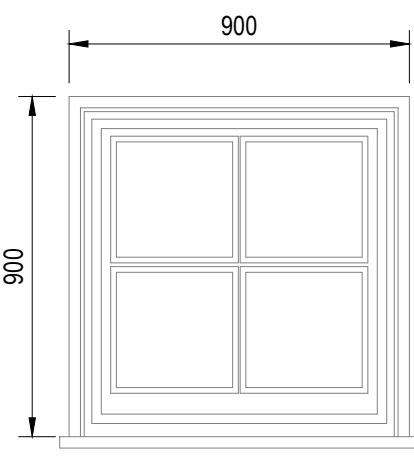


EXISTING INTERNAL ELEVATION

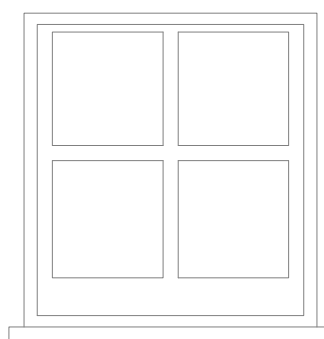


PROPOSED EXTERNAL ELEVATION

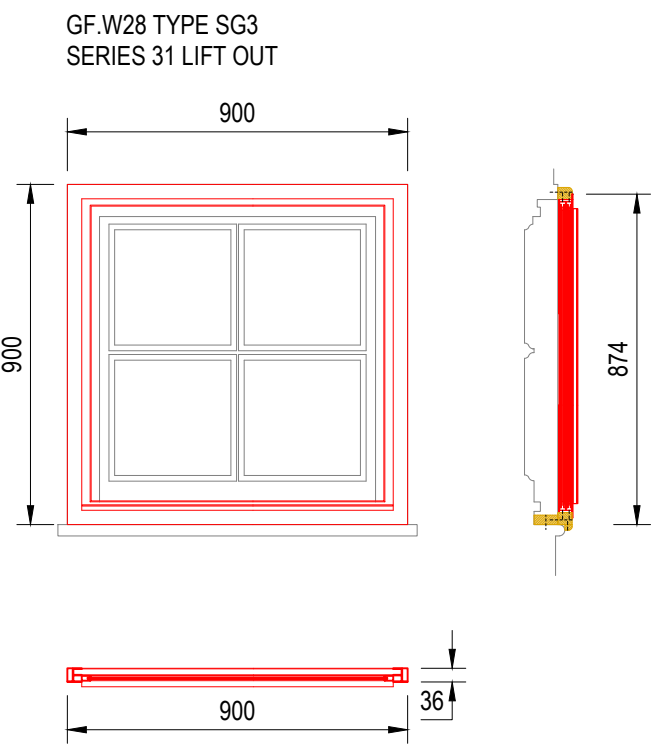


PROPOSED INTERNAL ELEVATION, CROSS SECTION
AND PLAN ON NEW SECONDARY GLAZING

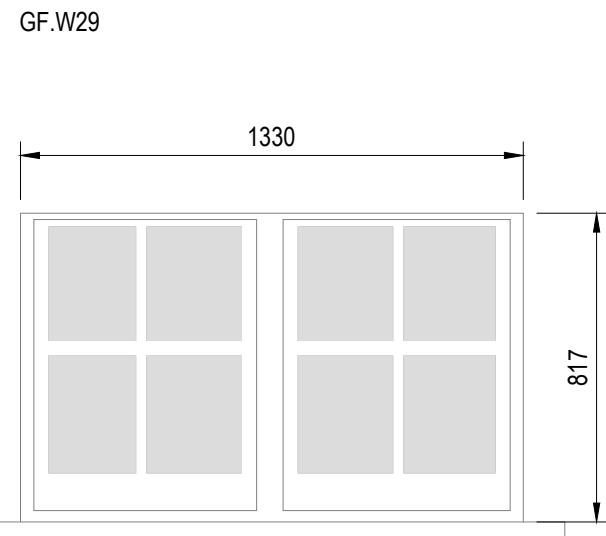


EXISTING EXTERNAL ELEVATION

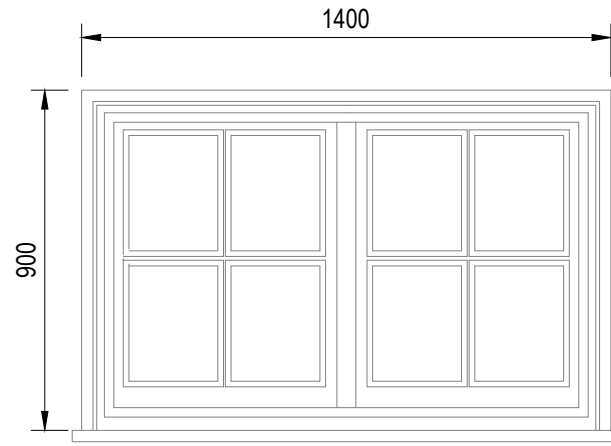

EXISTING INTERNAL ELEVATION

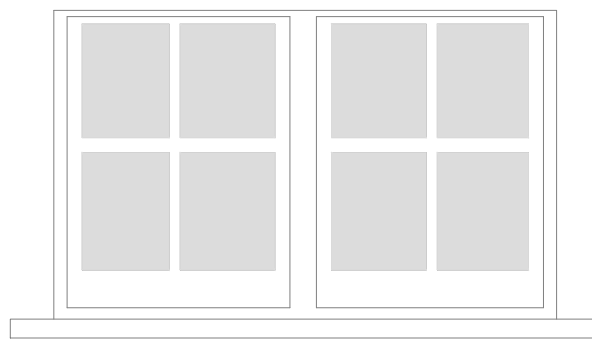

PROPOSED EXTERNAL ELEVATION

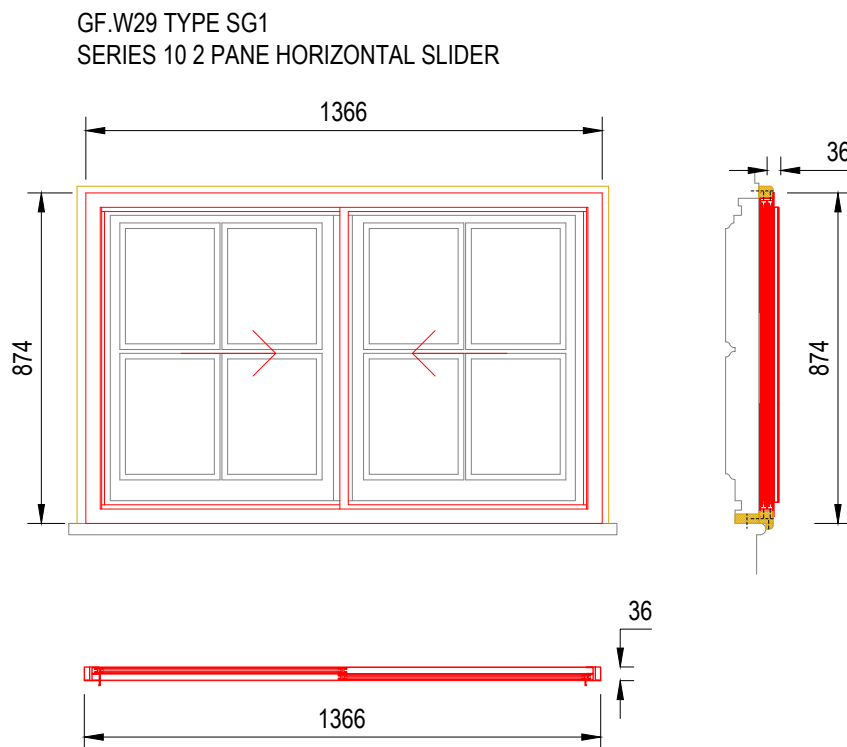

PROPOSED INTERNAL ELEVATION, CROSS SECTION
AND PLAN ON NEW SECONDARY GLAZING



FIXING DETAIL FOR WINDOWS
GF.W27, GF.W28, GF.W29 (NTS)



PROJECT

PSDS
PACKAGE 10
PAVILION THEATRE
SECONDARY GLAZING

STAGE

TENDER

CLIENT

WORTHING BOROUGH
COUNCIL

CONSULTANT

AECOM
ALDGATE TOWER,
2 LEMAN STREET,
LONDON E1 8FA
www.aecom.com

SAFETY, HEALTH AND ENVIRONMENTAL
INFORMATION BOX

THIS DRAWING IS TO BE USED ONLY FOR
THE PURPOSE OF ISSUE AND IS SUBJECT
TO AMENDMENT

IT IS ASSUMED THAT ALL WORKS INDICATED ON THIS DRAWING
WILL BE CARRIED OUT BY A COMPETENT CONTRACTOR WORKING
TO AN APPROPRIATE METHOD STATEMENT.

NOTES

1. THIS DRAWING IS TO BE READ IN CONJUNCTION WITH ALL
OTHER RELEVANT DOCUMENTATION.
2. DO NOT SCALE FROM THIS DRAWING, USE ONLY PRINTED
DIMENSIONS.
3. ALL DIMENSIONS IN MILLIMETRES, ALL CHAINAGES, LEVELS
AND COORDINATES ARE IN METRES UNLESS DEFINED
OTHERWISE.
4. THIS DRAWING IS TO BE READ IN CONJUNCTION WITH THE
PROJECT PRE-CONSTRUCTION INFORMATION AND THE BUILDING
HEALTH AND SAFETY FILE FOR ANY IDENTIFIED POTENTIAL RISKS.
5. THIS DRAWING MUST BE PRINTED IN COLOUR.

TENDER	ES	KT		
DESCRIPTION	SA	VC	03/07/26	T1
ISSUE / VERSION	Drawn	Checked	Approved	Date

SCALE 1:20@A1

PROJECT NUMBER

60731756

SHEET TITLE

PROPOSED SECONDARY GLAZING
DETAILS 2 OF 7

SHEET NUMBER

VERSION T1

60731756-ACM-PAV-EL-D-B-260002