


ISO A1 594mm x 841mm
WIP PACKAGE
Approved: _____
Checked: _____
Designer: _____
Project Management Initials: _____
T1:05 PROJECTSWORTHING BOROUGH COUNCIL
WORTHING MULTISITE_PSDS PROJECT_60731756_20240800 CAD01
WIP PACKAGE
Last saved by: SIMON.ASTER(2026.07.06) Last Plotted: 2026.07.06
Filename: K:\05 PROJECTS\WORTHING BOROUGH COUNCIL\WORTHING MULTISITE_PSDS PROJECT_60731756-ACM-PAV-00-DR-BR-050001_T1.DWG


FOR KEYPLANS SHOWING LOCATION OF WINDOWS
REFER TO ADUR & WORTHING COUNCILS DRAWINGS:
240203 / AWC / 00 / XX / DR / B / 0205
240203 / AWC / 00 / XX / DR / B / 0211
240203 / AWC / 00 / XX / DR / B / 0212

ALL DIMENSIONS TO BE CONFIRMED BY SITE MEASURE
PRIOR TO PRODUCTION AND SUBMISSION OF FABRICATION
DRAWINGS


GF.W50

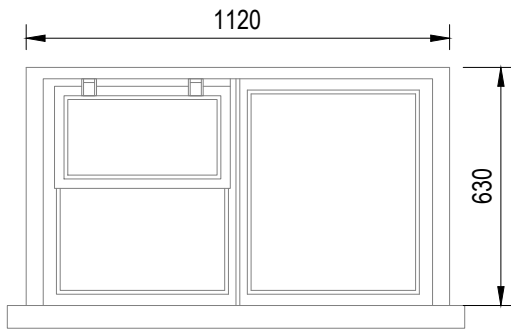

EXISTING EXTERNAL ELEVATION

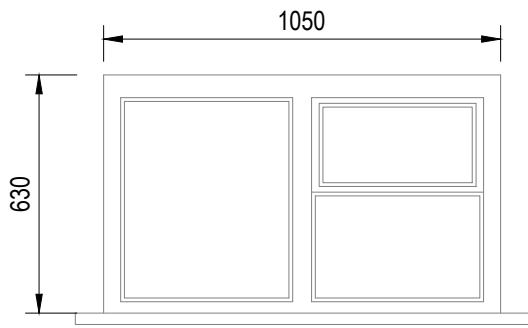


EXISTING INTERNAL ELEVATION

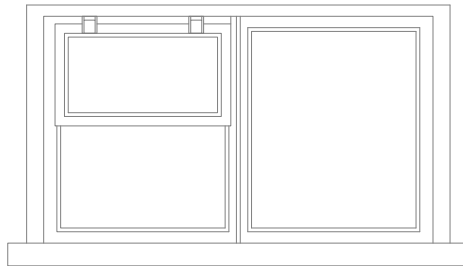


PROPOSED EXTERNAL ELEVATION

GF.W50 TYPE SG1
SERIES 10 2 PANE HORIZONTAL SLIDER

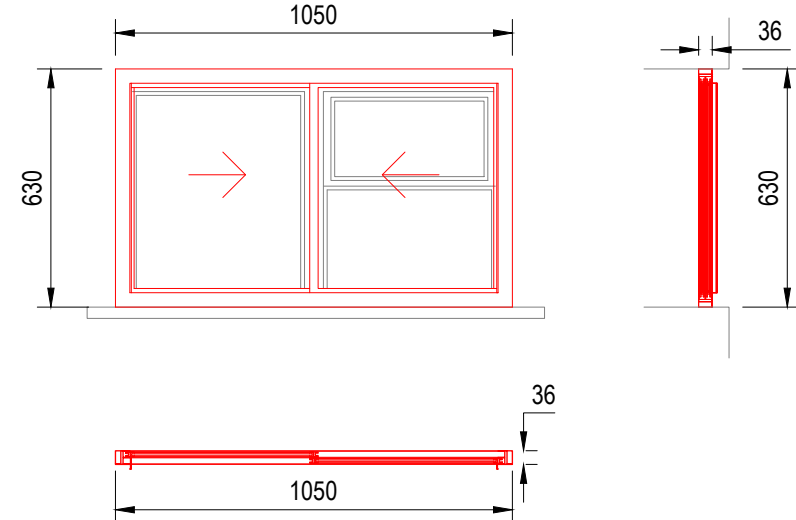


PROPOSED INTERNAL ELEVATION, CROSS SECTION
AND PLAN ON NEW SECONDARY GLAZING


GF.W51

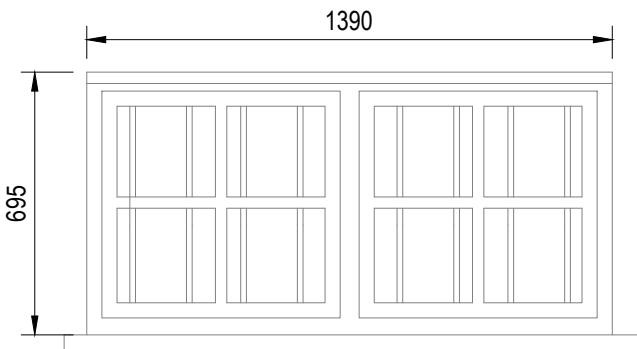

EXISTING EXTERNAL ELEVATION

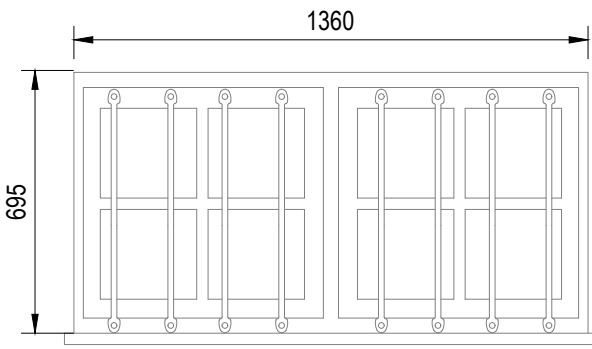


EXISTING INTERNAL ELEVATION

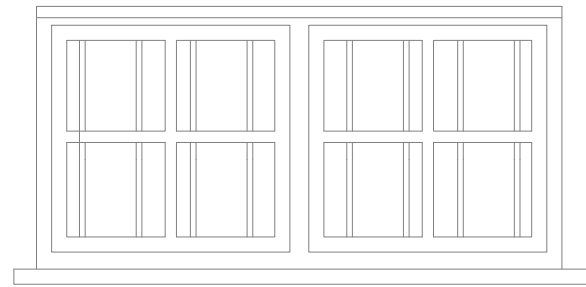


PROPOSED EXTERNAL ELEVATION

GF.W51 TYPE SG1
SERIES 10 2 PANE HORIZONTAL SLIDER
INTERNAL SECURITY BARS

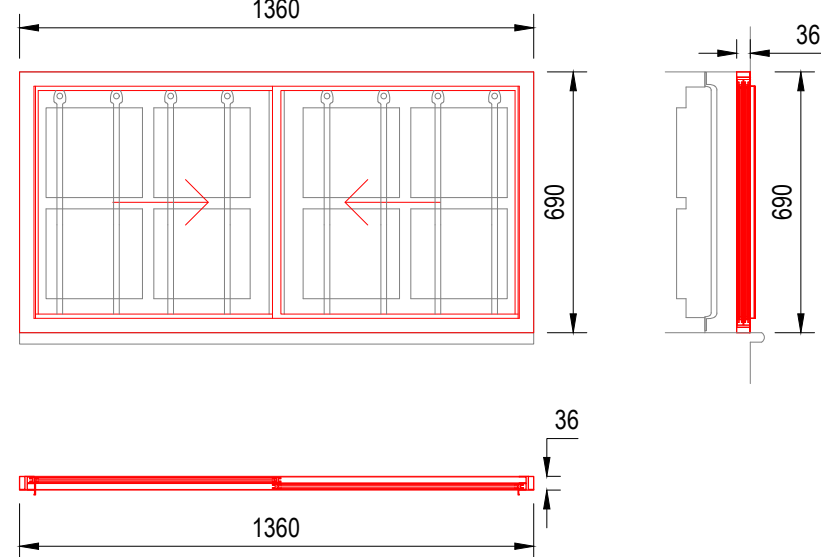


PROPOSED INTERNAL ELEVATION, CROSS SECTION
AND PLAN ON NEW SECONDARY GLAZING


GF.W52

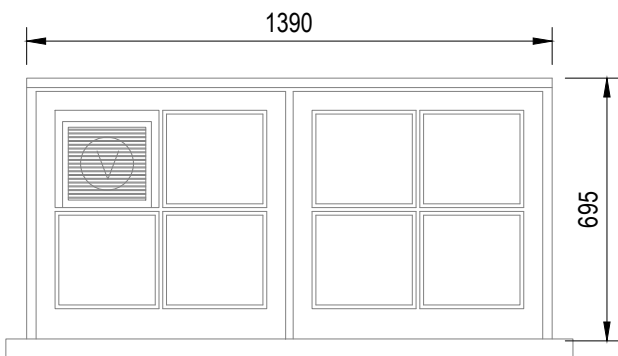

EXISTING EXTERNAL ELEVATION

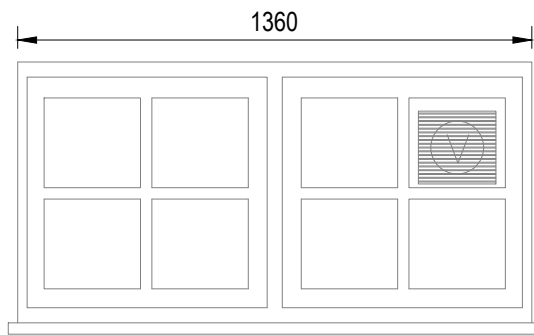


EXISTING INTERNAL ELEVATION

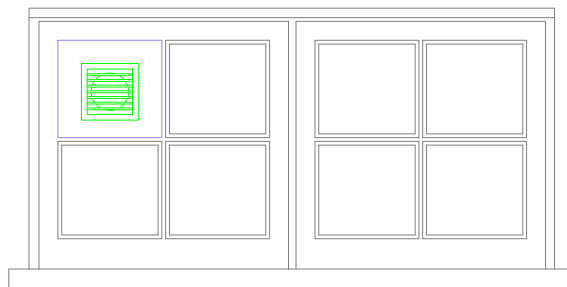


PROPOSED EXTERNAL ELEVATION

GF.W52 TYPE SG2
SERIES 10 1 PANE HORIZONTAL SLIDER & 1 FIXED PANE
INTERNAL SECURITY BARS
NEW VENTILATION UNIT TOP RIGHT HAND PANE (FROM INTERIOR)

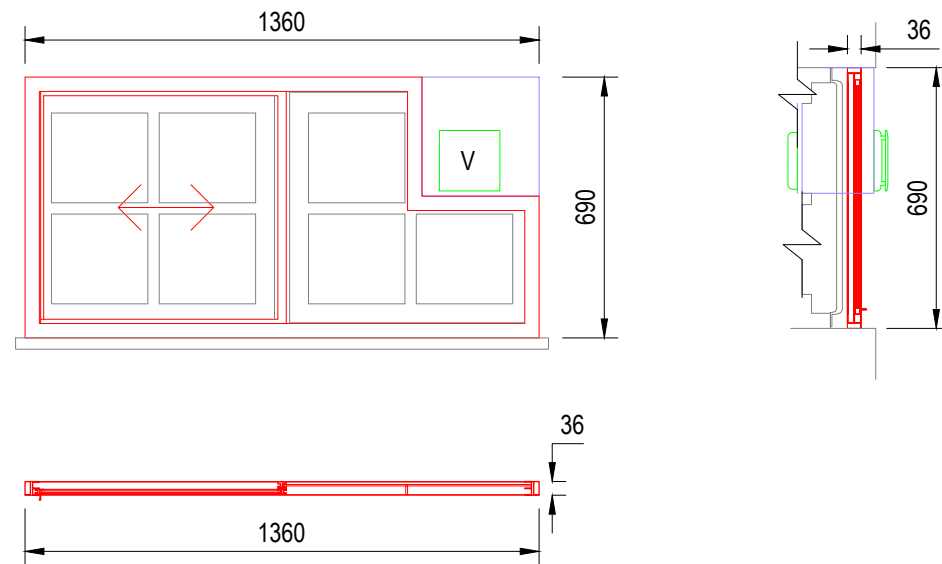


PROPOSED INTERNAL ELEVATION, CROSS SECTION
AND PLAN ON NEW SECONDARY GLAZING


GF.W62

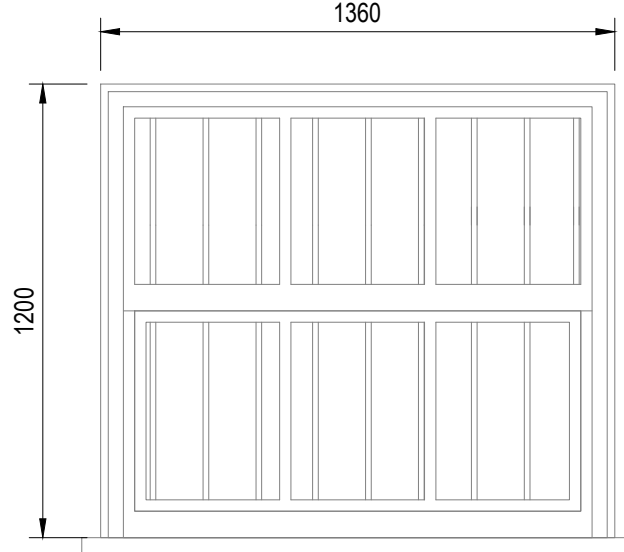

EXISTING EXTERNAL ELEVATION

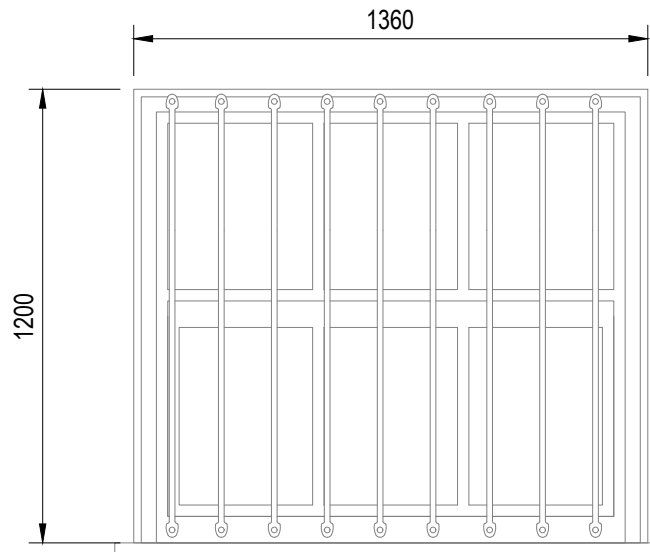


EXISTING INTERNAL ELEVATION

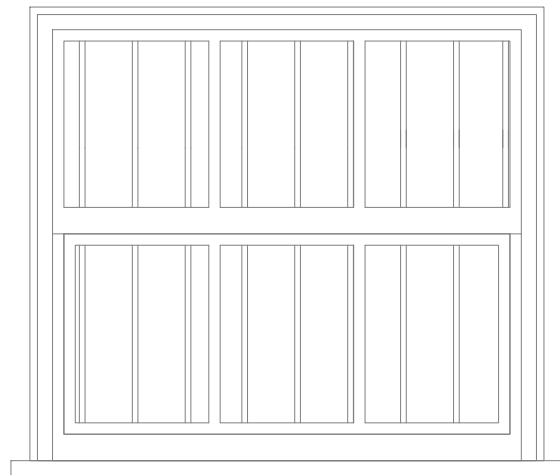

PROPOSED EXTERNAL ELEVATION

GF.W62 TYPE SG4
SERIES 20 COUNTERBALANCE VERTICAL SLIDER
INTERNAL SECURITY BARS

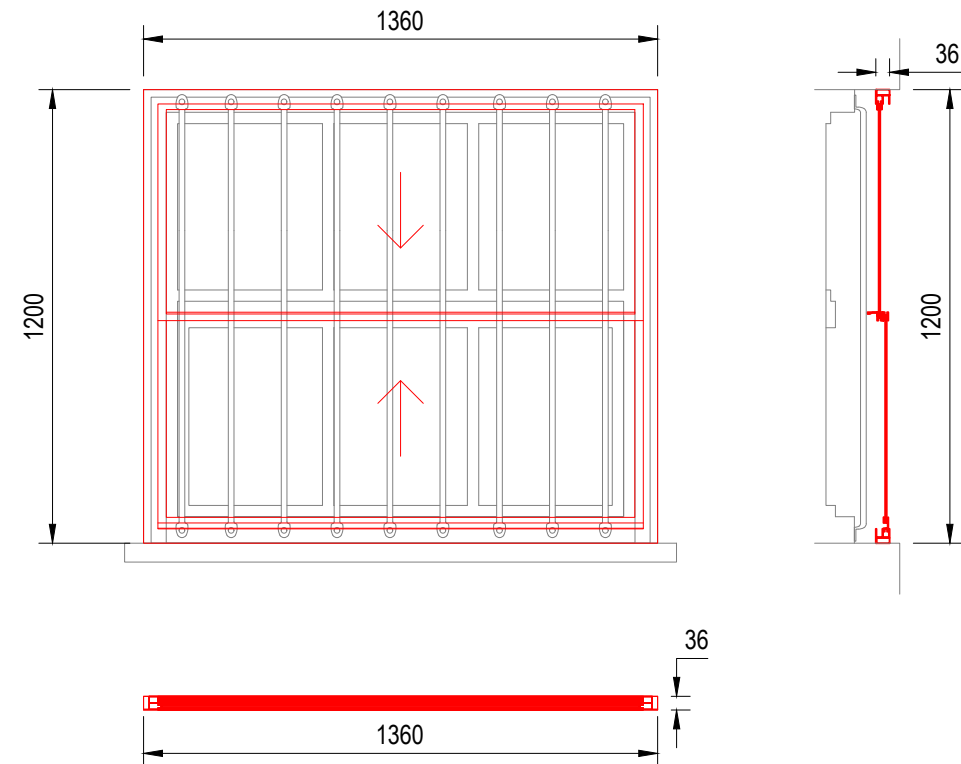

PROPOSED INTERNAL ELEVATION, CROSS SECTION
AND PLAN ON NEW SECONDARY GLAZING

AECOM

PROJECT

PSDS
PACKAGE 10
PAVILION THEATRE
SECONDARY GLAZING

STAGE

TENDER

CLIENT

WORTHING BOROUGH
COUNCIL

CONSULTANT

AECOM
ALDGATE TOWER,
2 LEMAN STREET,
LONDON E1 8FA
www.aecom.com

SAFETY, HEALTH AND ENVIRONMENTAL
INFORMATION BOX

THIS DRAWING IS TO BE USED ONLY FOR
THE PURPOSE OF ISSUE AND IS SUBJECT
TO AMENDMENT

IT IS ASSUMED THAT ALL WORKS INDICATED ON THIS DRAWING
WILL BE CARRIED OUT BY A COMPETENT CONTRACTOR WORKING
TO AN APPROPRIATE METHOD STATEMENT.

NOTES

- THIS DRAWING IS TO BE READ IN CONJUNCTION WITH ALL
OTHER RELEVANT DOCUMENTATION.
- DO NOT SCALE FROM THIS DRAWING, USE ONLY PRINTED
DIMENSIONS.
- ALL DIMENSIONS IN MILLIMETRES, ALL CHAINAGES, LEVELS
AND COORDINATES ARE IN METRES UNLESS DEFINED
OTHERWISE.
- THIS DRAWING IS TO BE READ IN CONJUNCTION WITH THE
PROJECT PRE-CONSTRUCTION INFORMATION AND THE BUILDING
HEALTH AND SAFETY FILE FOR ANY IDENTIFIED POTENTIAL RISKS.
- THIS DRAWING MUST BE PRINTED IN COLOUR.

TENDER	ES	KT		
DESCRIPTION	SA	VC	03/07/26	T1
ISSUE / VERSION				
SCALE 1:20@A1				

PROJECT NUMBER

60731756

SHEET TITLE

PROPOSED SECONDARY GLAZING
DETAILS 5 OF 7

SHEET NUMBER

VERSION | T1

60731756-ACM-PAV-EL-D-B-260005

This drawing has been prepared for the use of AECOM's client. It may not be used, modified, reproduced or relied upon by third parties, except as agreed by AECOM or as required by law. AECOM accepts no responsibility, and denies any liability whatsoever, to any party that uses or relies on this drawing without AECOM's express written consent. Do not scale this document. All measurements must be obtained from the stated dimensions.