


ISO A1 594mm x 841mm
Approved: _____
Checked: _____
Project Management Initials: _____
Designer: _____
Last saved by: SIMON/ASTER/2026.07.06 | Last Plotted: 2026.07.06
Filename: K:\05 PROJECTS\WORTHING BOROUGH COUNCIL\WORTHING MULTISITE_PSDS PROJECT_60731756-ACM-PAV-00-DR-BR-050001_T1.DWG
1060731756-ACM-PAV-00-DR-BR-050001_T1.DWG


FOR KEYPLANS SHOWING LOCATION OF WINDOWS
REFER TO ADUR & WORTHING COUNCILS DRAWINGS:
240203 / AWC / 00 / XX / DR / B / 0205
240203 / AWC / 00 / XX / DR / B / 0211
240203 / AWC / 00 / XX / DR / B / 0212

ALL DIMENSIONS TO BE CONFIRMED BY SITE MEASURE
PRIOR TO PRODUCTION AND SUBMISSION OF FABRICATION
DRAWINGS

FF.W75

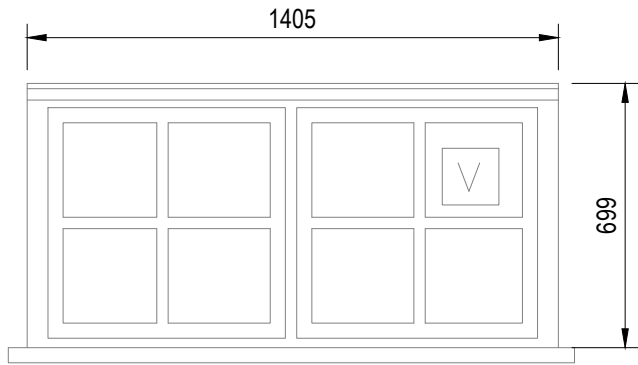

EXISTING EXTERNAL ELEVATION

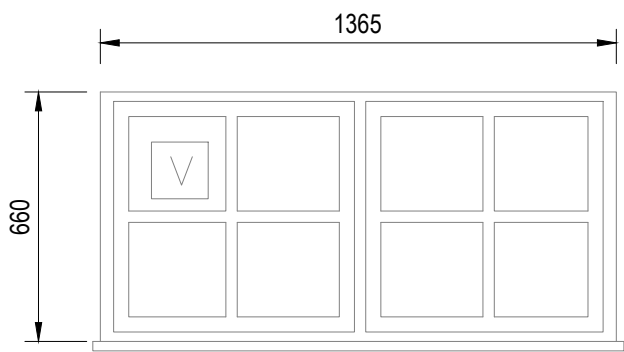


EXISTING INTERNAL ELEVATION




PROPOSED EXTERNAL ELEVATION

FF.W75 TYPE SG2
SERIES 10 1 PANE HORIZONTAL SLIDER & 1 FIXED PANE
NEW VENTILATION UNIT TOP LRFT HAND PANE (FROM INTERIOR)

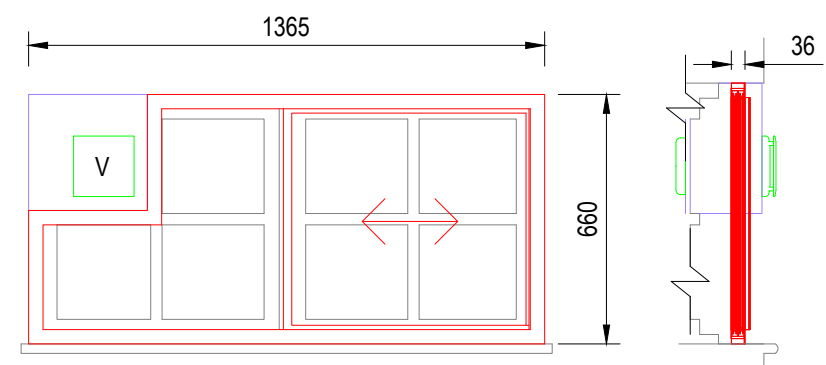


PROPOSED INTERNAL ELEVATION, CROSS SECTION
AND PLAN ON NEW SECONDARY GLAZING


FF.W76

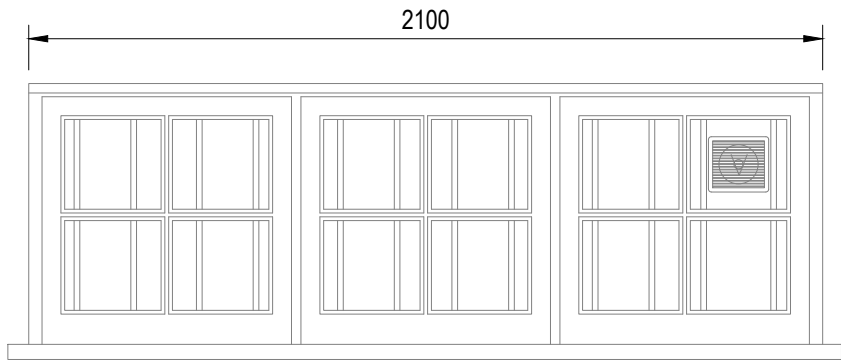

EXISTING EXTERNAL ELEVATION

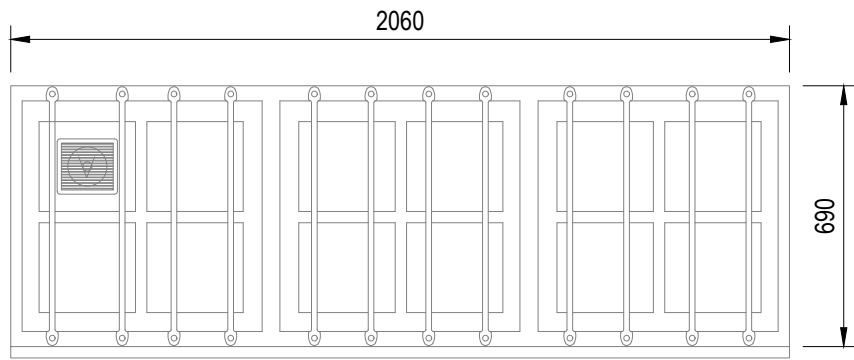


EXISTING INTERNAL ELEVATION

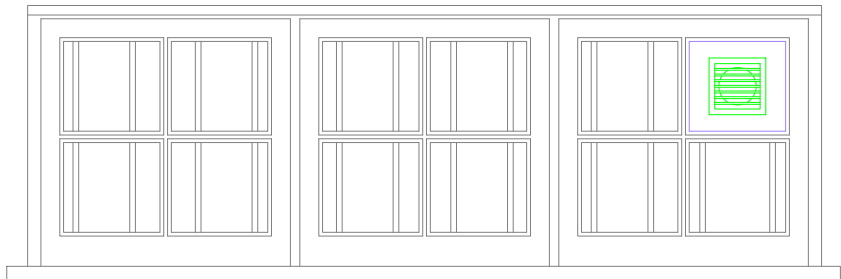


PROPOSED EXTERNAL ELEVATION

FF.W76 TYPE SG5
SERIES 10 2 PANE HORIZONTAL SLIDER & 1 FIXED PANE
NEW VENTILATION UNIT TOP LEFT HAND PANE (FROM INTERIOR)

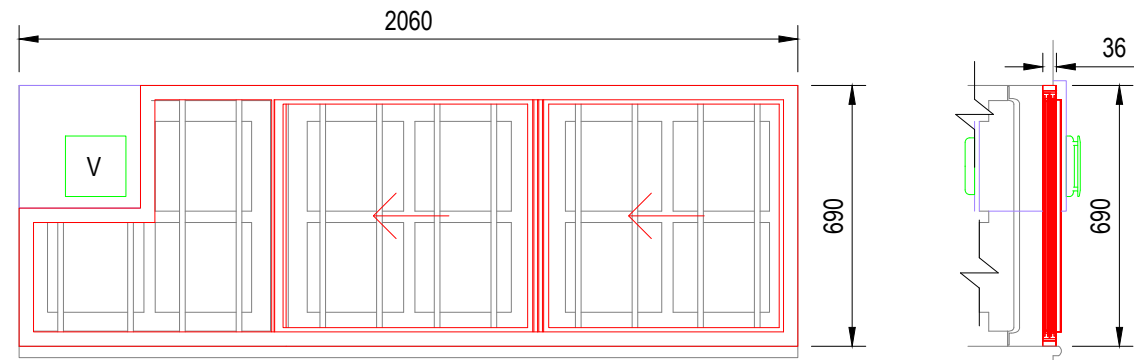


PROPOSED INTERNAL ELEVATION, CROSS SECTION
AND PLAN ON NEW SECONDARY GLAZING


FF.W77

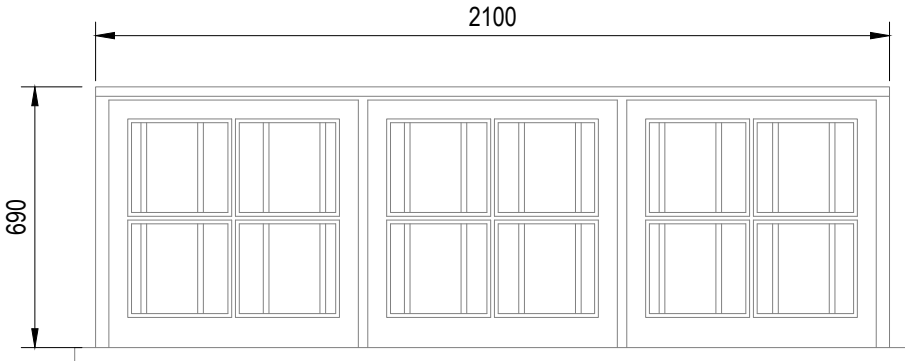

EXISTING EXTERNAL ELEVATION

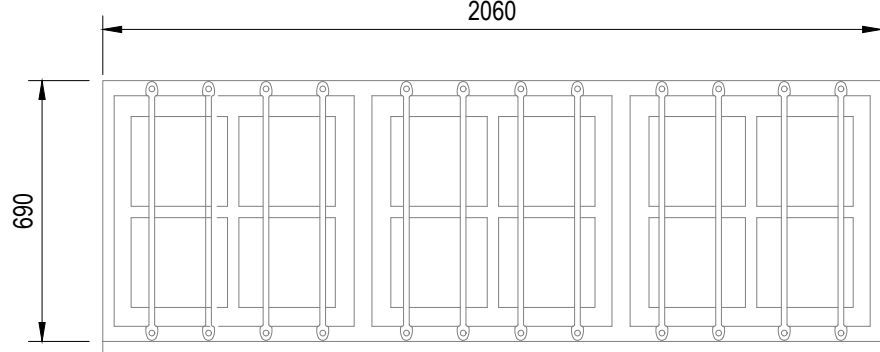


EXISTING INTERNAL ELEVATION

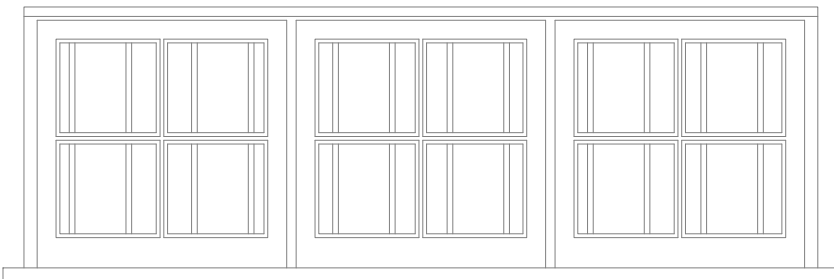


PROPOSED EXTERNAL ELEVATION

FF.W77 TYPE SG6
SERIES 10 3 PANE HORIZONTAL SLIDER

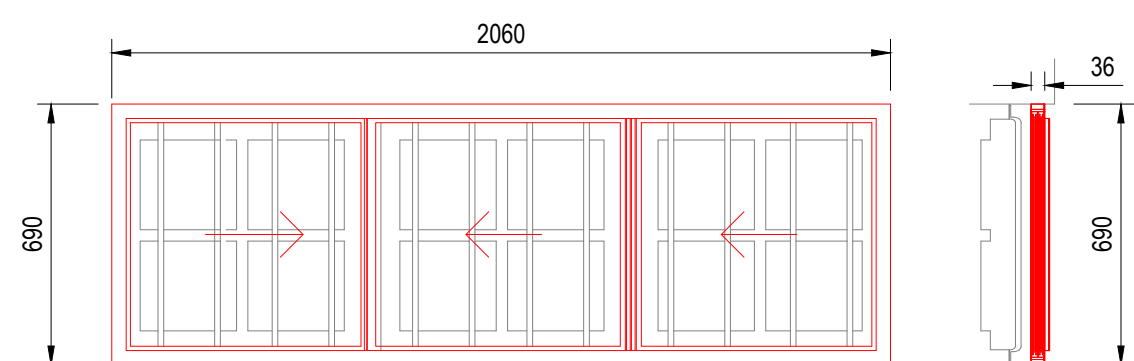


PROPOSED INTERNAL ELEVATION, CROSS SECTION
AND PLAN ON NEW SECONDARY GLAZING


FF.W78

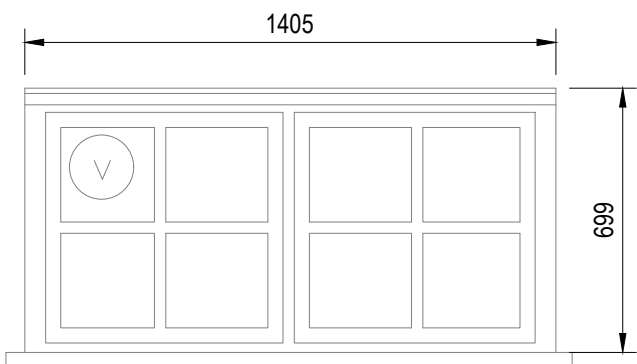

EXISTING EXTERNAL ELEVATION

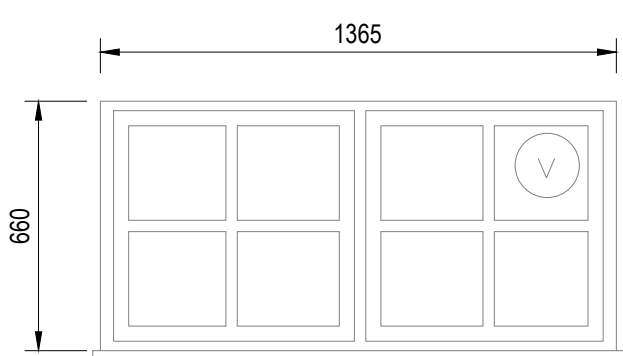


EXISTING INTERNAL ELEVATION

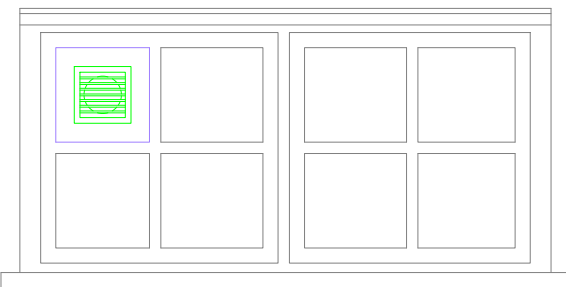

PROPOSED EXTERNAL ELEVATION

FF.W78 TYPE SG2
SERIES 10 1 PANE HORIZONTAL SLIDER & 1 FIXED PANE
NEW VENTILATION UNIT TOP RIGHT HAND PANE (FROM INTERIOR)

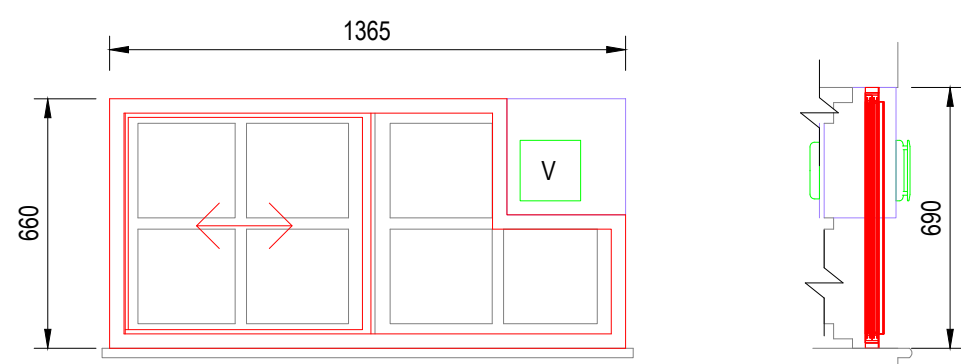

PROPOSED INTERNAL ELEVATION, CROSS SECTION
AND PLAN ON NEW SECONDARY GLAZING



PROJECT

PSDS PACKAGE 10 PAVILION THEATRE SECONDARY GLAZING

STAGE

TENDER

CLIENT

WORTHING BOROUGH
COUNCIL

CONSULTANT

AECOM
ALDGATE TOWER,
2 LEMAN STREET,
LONDON E1 8FA
www.aecom.com

SAFETY, HEALTH AND ENVIRONMENTAL
INFORMATION BOX

THIS DRAWING IS TO BE USED ONLY FOR
THE PURPOSE OF ISSUE AND IS SUBJECT
TO AMENDMENT

IT IS ASSUMED THAT ALL WORKS INDICATED ON THIS DRAWING
WILL BE CARRIED OUT BY A COMPETENT CONTRACTOR WORKING
TO AN APPROPRIATE METHOD STATEMENT.

NOTES

- THIS DRAWING IS TO BE READ IN CONJUNCTION WITH ALL
OTHER RELEVANT DOCUMENTATION.
- DO NOT SCALE FROM THIS DRAWING, USE ONLY PRINTED
DIMENSIONS.
- ALL DIMENSIONS IN MILLIMETRES, ALL CHAINAGES, LEVELS
AND COORDINATES ARE IN METRES UNLESS DEFINED
OTHERWISE.
- THIS DRAWING IS TO BE READ IN CONJUNCTION WITH THE
PROJECT PRE-CONSTRUCTION INFORMATION AND THE BUILDING
HEALTH AND SAFETY FILE FOR ANY IDENTIFIED POTENTIAL RISKS.
- THIS DRAWING MUST BE PRINTED IN COLOUR.

TENDER	ES	KT		
DESCRIPTION	SA	VC	03/07/26	T1
ISSUE / VERSION				
SCALE 1:20@A1				

PROJECT NUMBER

60731756

SHEET TITLE

PROPOSED SECONDARY GLAZING
DETAILS 6 OF 7

SHEET NUMBER

VERSION | T1

60731756-ACM-PAV-EL-D-B-260006

This drawing has been prepared for the use of AECOM's client. It may not be used, modified, reproduced or relied upon by third parties, except as agreed by AECOM or as required by law. AECOM accepts no responsibility and denies any liability whatsoever, to any party that uses or relies on this drawing without AECOM's express written consent. All measurements must be obtained from the stated dimensions.