


VISUAL SCALE 1:100 @ A3

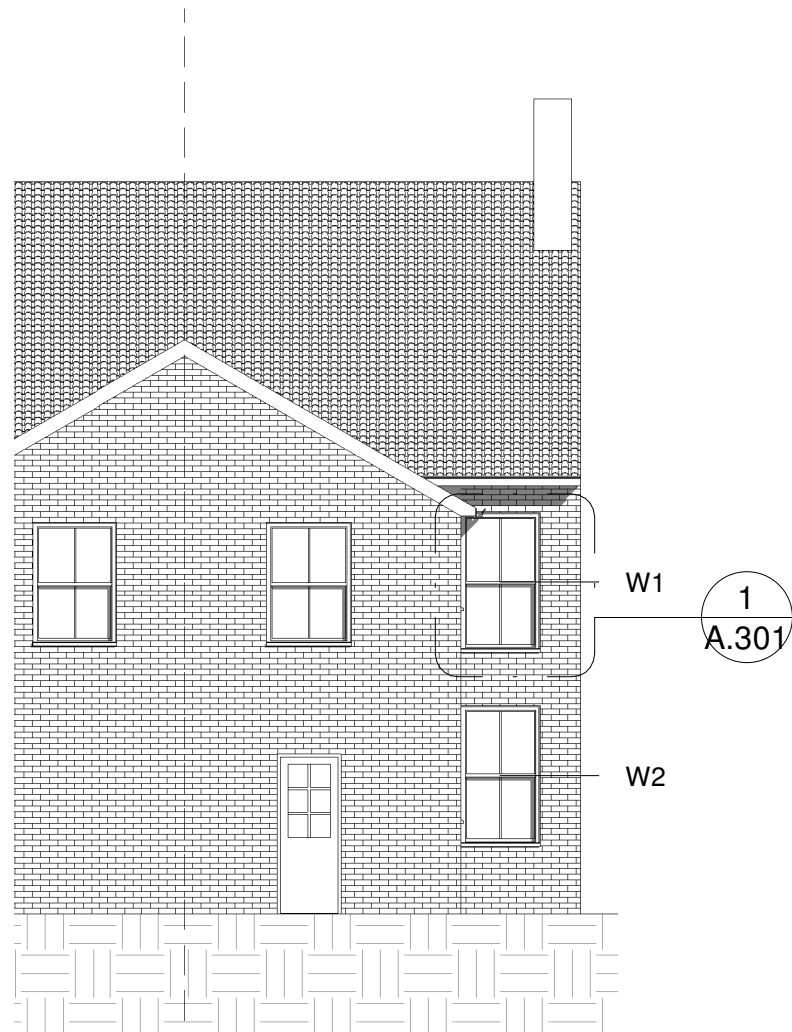

1 ELEVATION FACING NORTH
1 : 100



ARCHITECTURAL DESIGN & DRAFTING
4 Union Place | Worthing | BN11 1LG
info@kronadesign.co.uk | kronadesign.co.uk
Tel: 01903 256150 Mob: 07827 994111

PROJECT		
Replacement Windows		
ADDRESS		
29 Warwick Gardens Worthing West Sussex		
TITLE		
Proposed Elevations		
CLIENT		
Andrew Claydon		
DRAWN	STATUS	DATE
JLB	Planning	16/10/25
SCALE (@ A3)		PROJECT NUMBER
1 : 100		KD.1770
DRAWING NUMBER		REV
A.201		