



VISUAL SCALE 1:10 @ A2

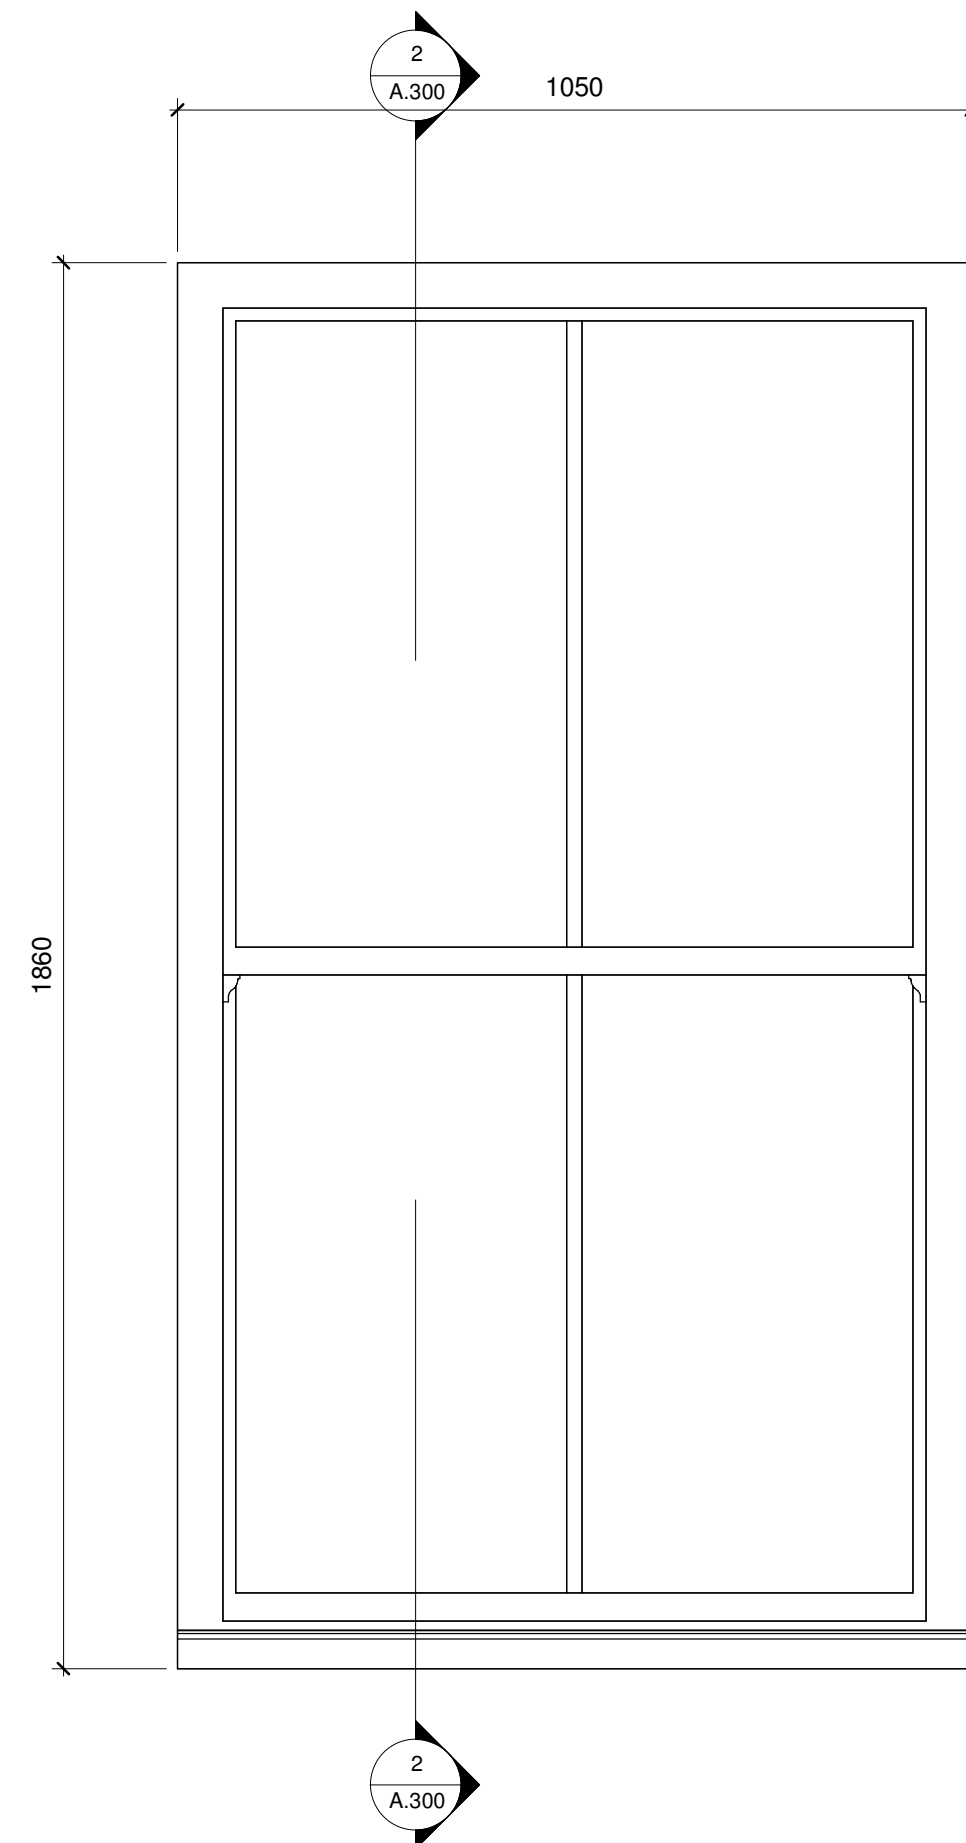

1 W1 & W2
1 : 10

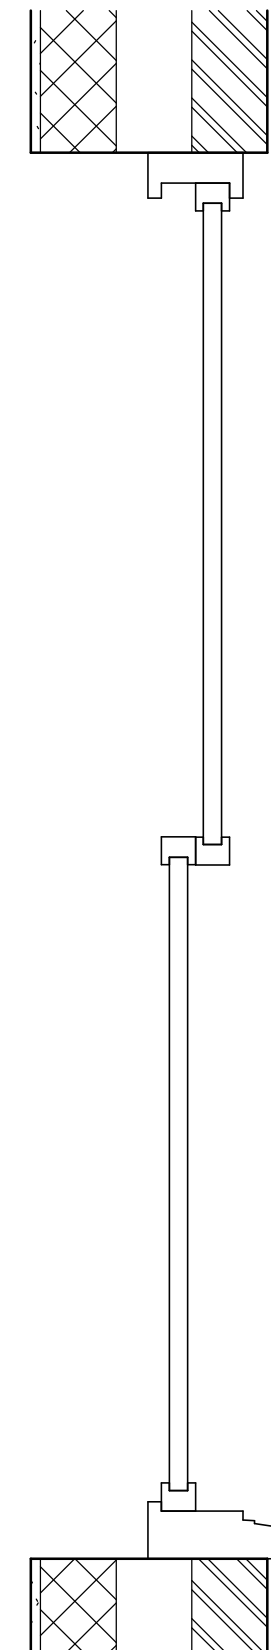

2 WINDOW SECTION W1 & W2
1 : 10

[illegible]

PROJECT

Replacement Windows

ADDRESS

29 Warwick Gardens
Worthing
West Sussex

TITLE

TLE Existing Windows

CLIENT

ENT
Andrew Claydon

DRAWN JLB	STATUS Planning	DATE 16/10/25
SCALE (@ A2) 1:10	PROJECT NUMBER KD.1770	
DRAWING NUMBER A.300		REV

© KRONA DESIGN