




VISUAL SCALE 1:10 @ A2

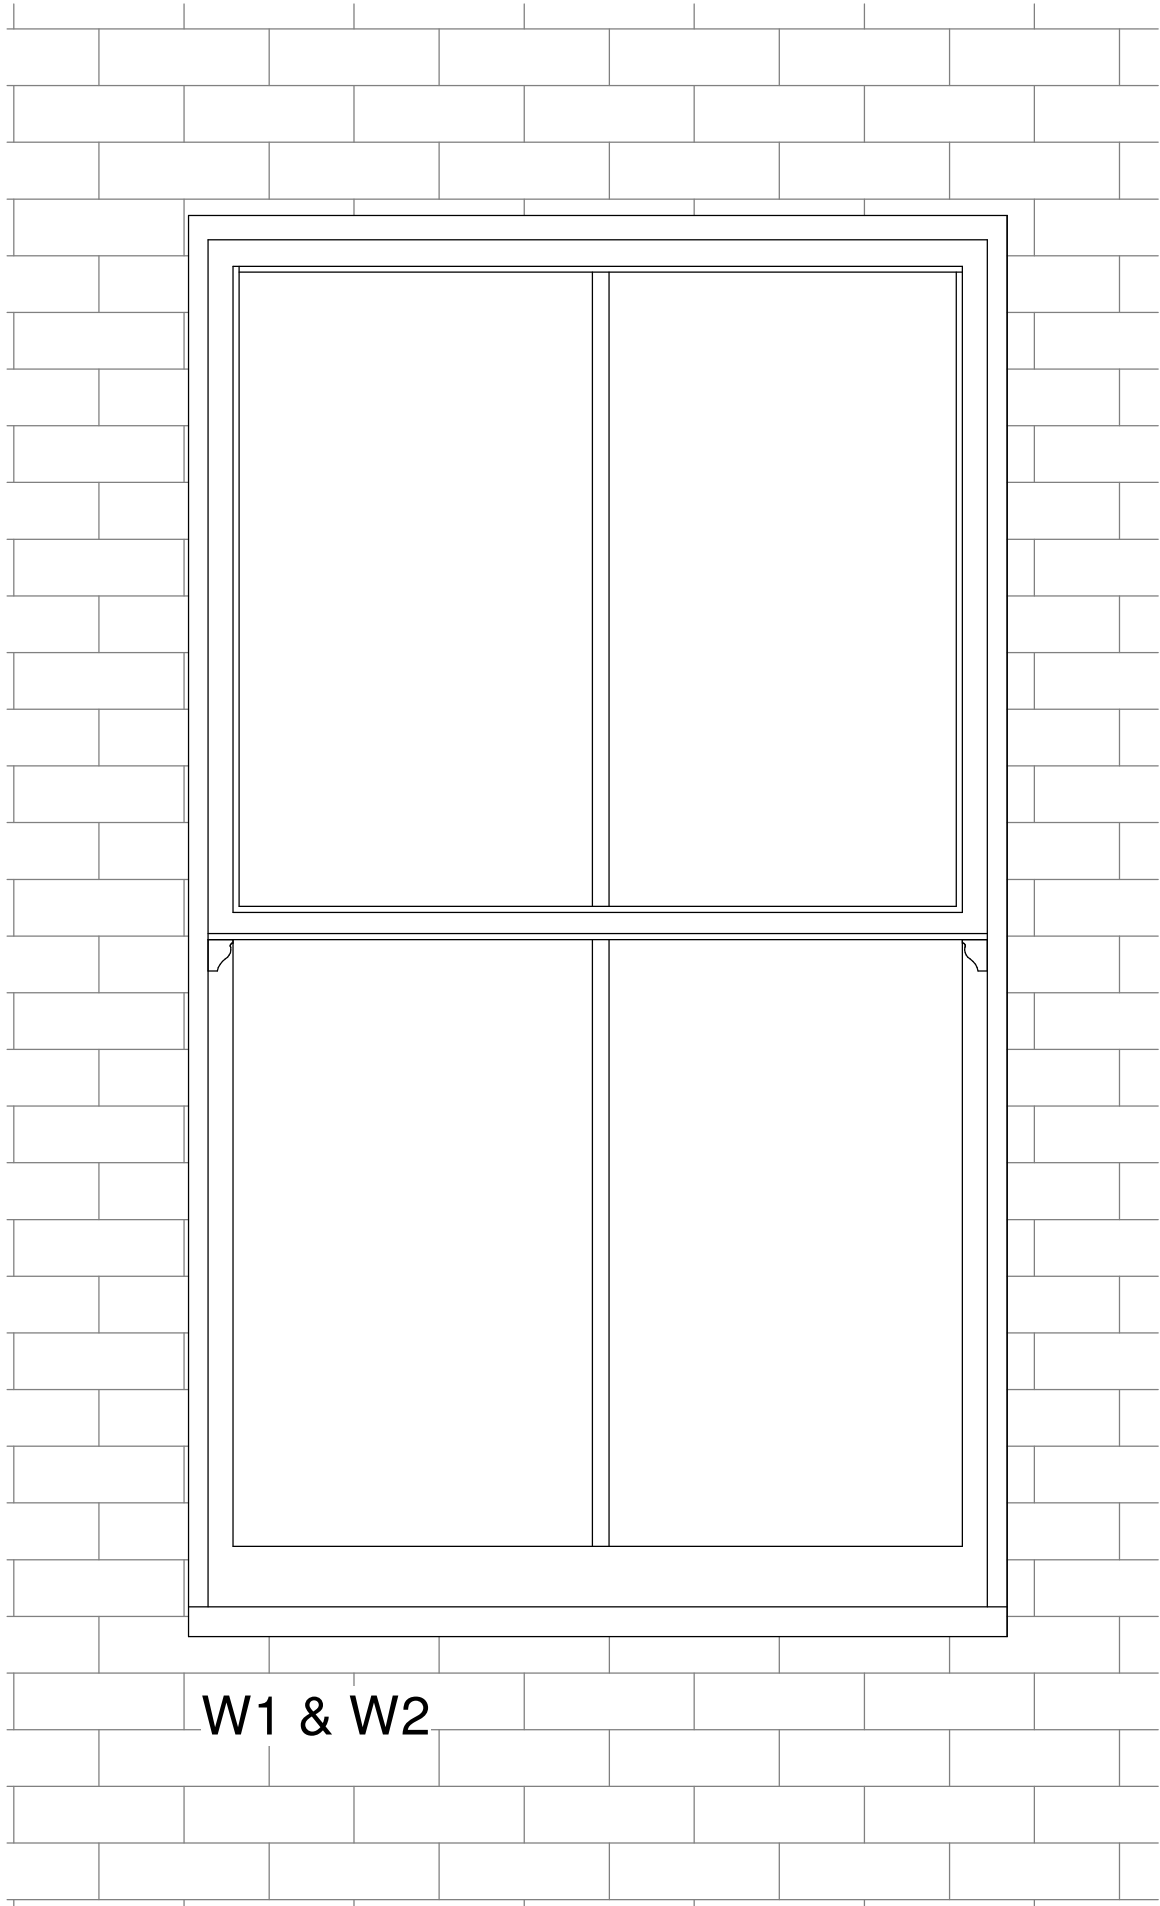

W1 & W2

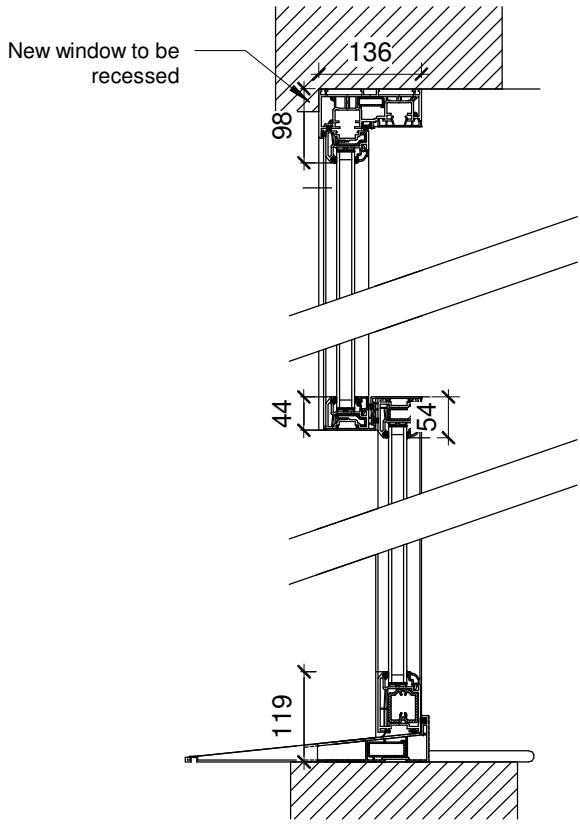

W1 & W2
VERTICAL SECTION

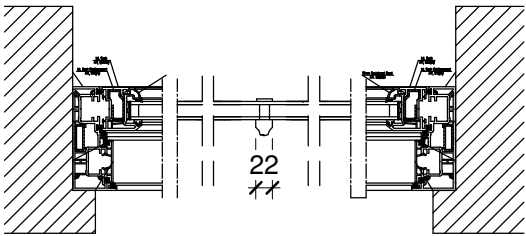

W1 & W2
HORIZONTAL SECTION

Rev	Description	Date



ARCHITECTURAL DESIGN & DRAFTING
4 Union Place | Worthing | BN11 1LG
info@kronadesign.co.uk | kronadesign.co.uk
Tel: 01903 256150 Mob: 07827 994111

PROJECT

Replacement
Windows

ADDRESS

29 Warwick Gardens
Worthing
West Sussex

TITLE

Proposed Windows

CLIENT

Andrew Claydon

DRAWN	STATUS	DATE
JLB	Planning	16/10/25
SCALE (@ A2)	PROJECT NUMBER	
1 : 10	KD.1770	
DRAWING NUMBER		REV
A.301		