Notes and revisions

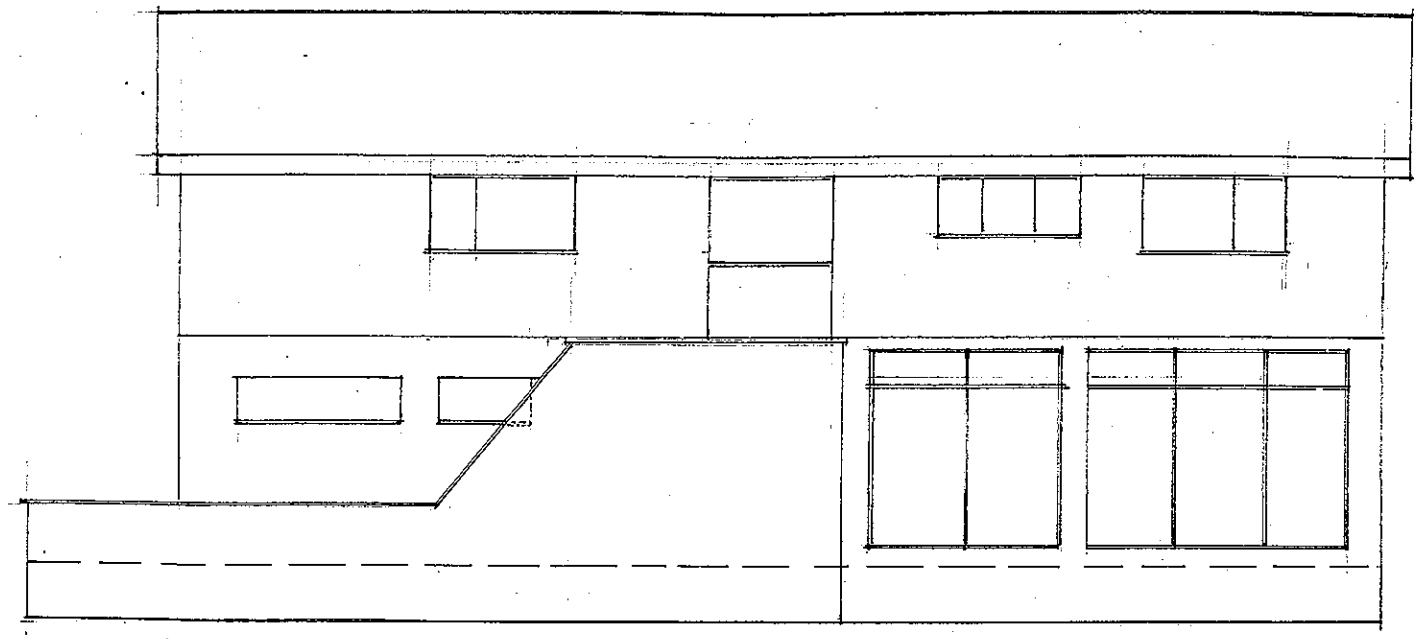

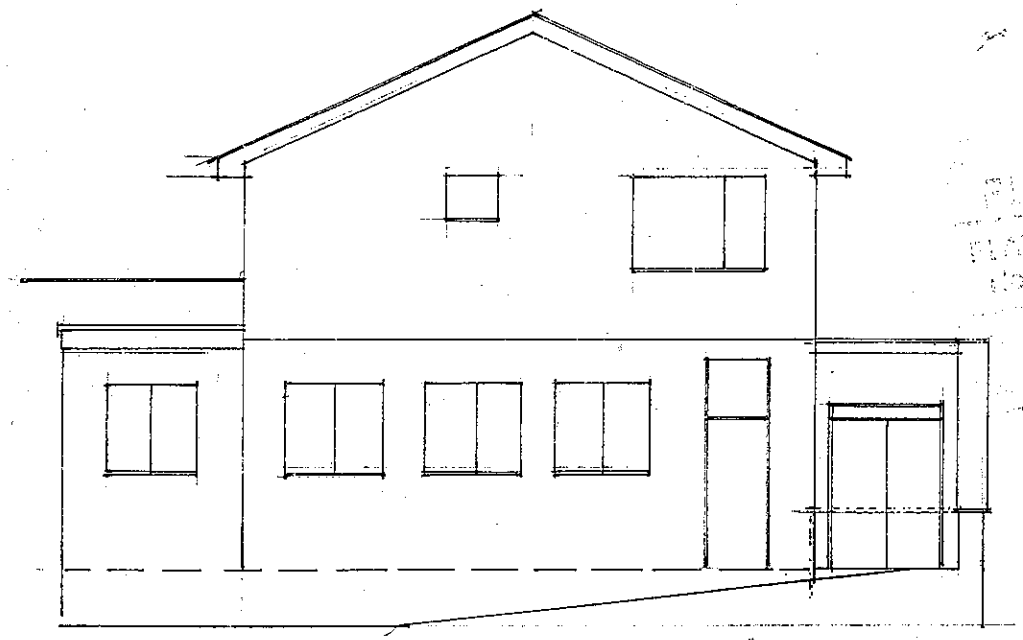

Existing Elevation - East - South

PLAN No. Anc/0172/10
MAY 2010

Women`s Royal Voluntary Service

Project

Chesham House
South Street

Lancing West Sussex

Drawing

Existing

South and East Elevations

date April 2010 scale 1:100

drawing no 52118 / 4