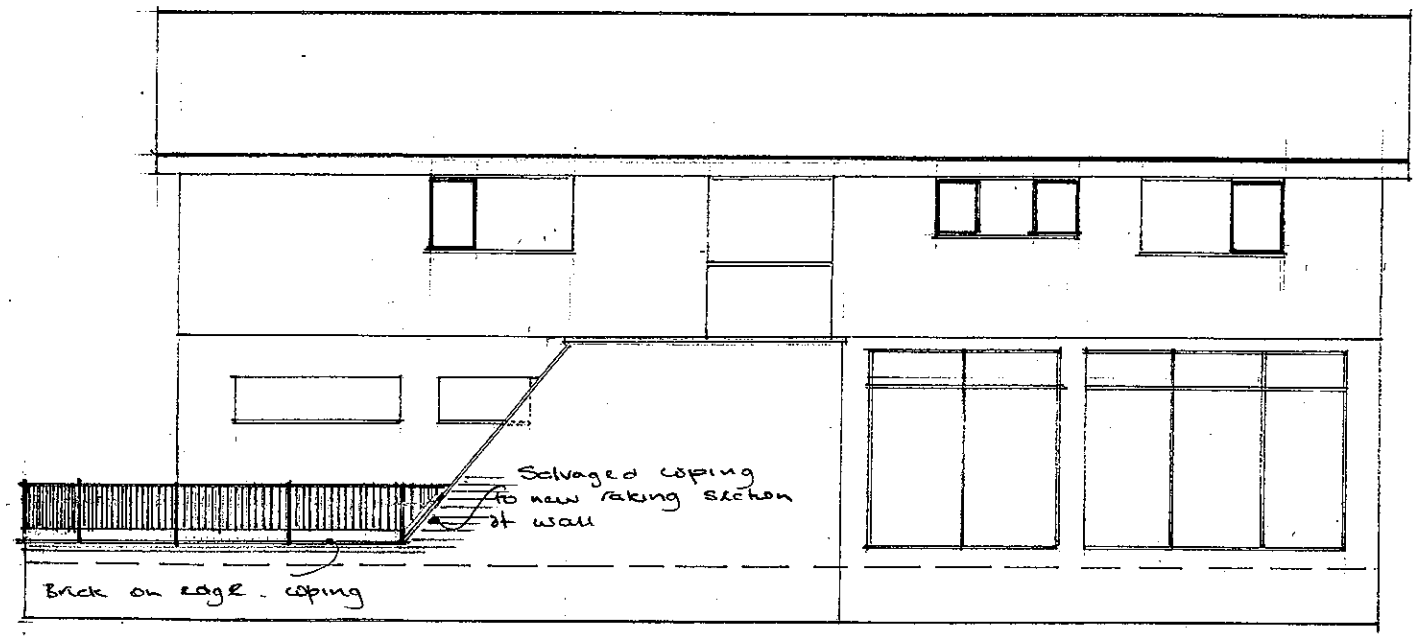

PROPOSED ELEVATION - East

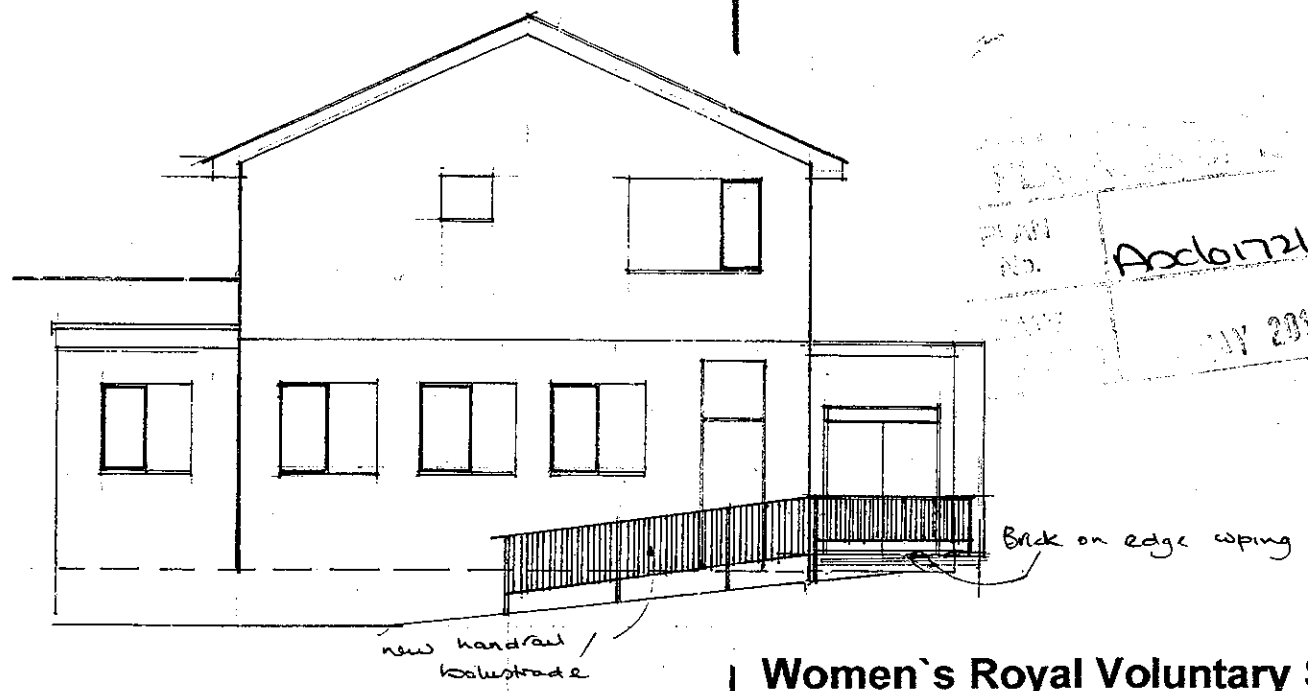

- South

Notes and revisions

Reduce height of existing screen wall and form brick on edge coping using salvaged bricks. Re use coping to new raking section of screen wall.

Erect new mild steel handrail/ balustrade to South and East elevations

PLAN No. Adc6172/10
MAY 2010

Women`s Royal Voluntary Service

Project

Chesham House
South Street

Lancing West Sussex

Drawing

Proposed

South and East Elevations

date April 2010 scale 1:100

drawing no 52118 / 5