

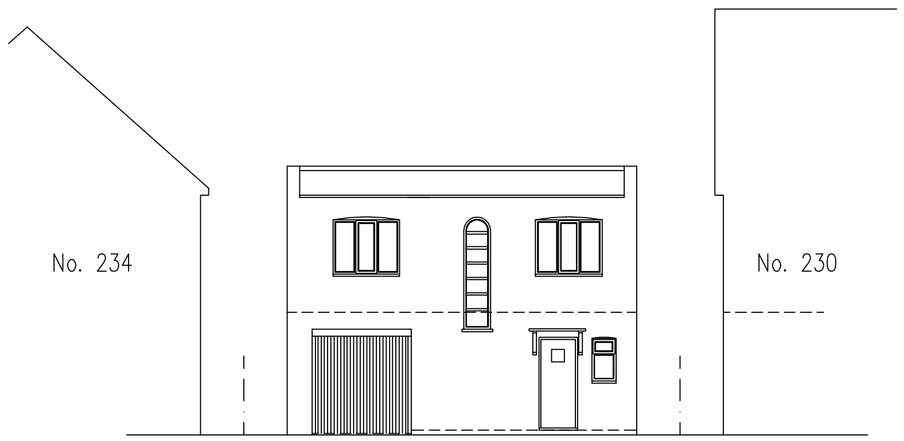



North (Front Street) Elevation

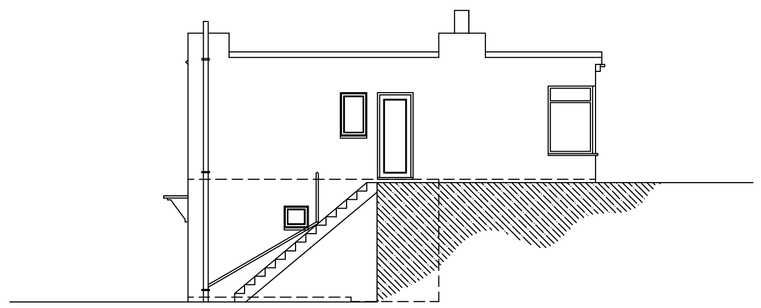


West (Side) Elevation

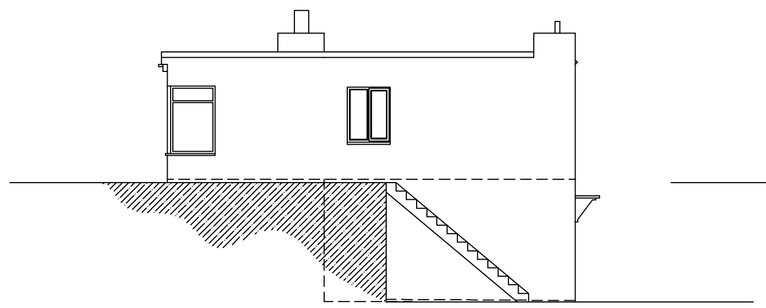


East (Side) Elevation

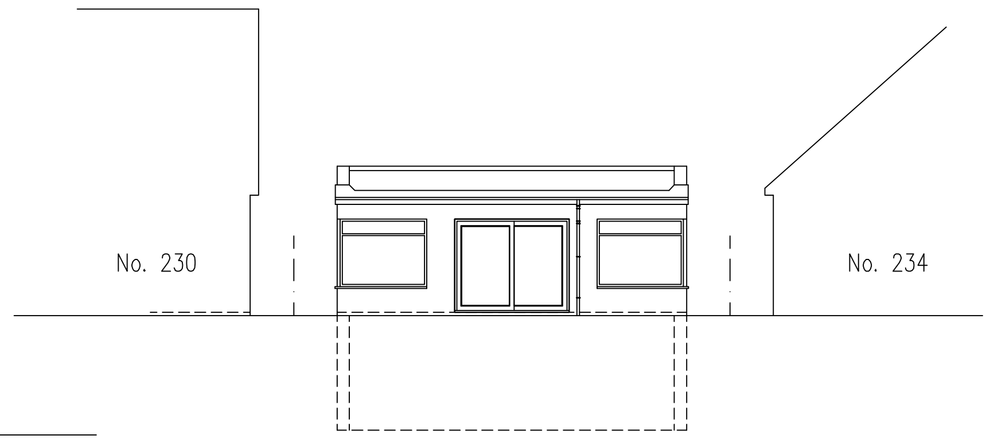


South (Rear) Elevation

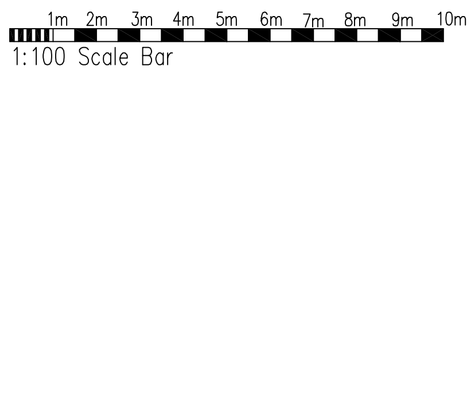


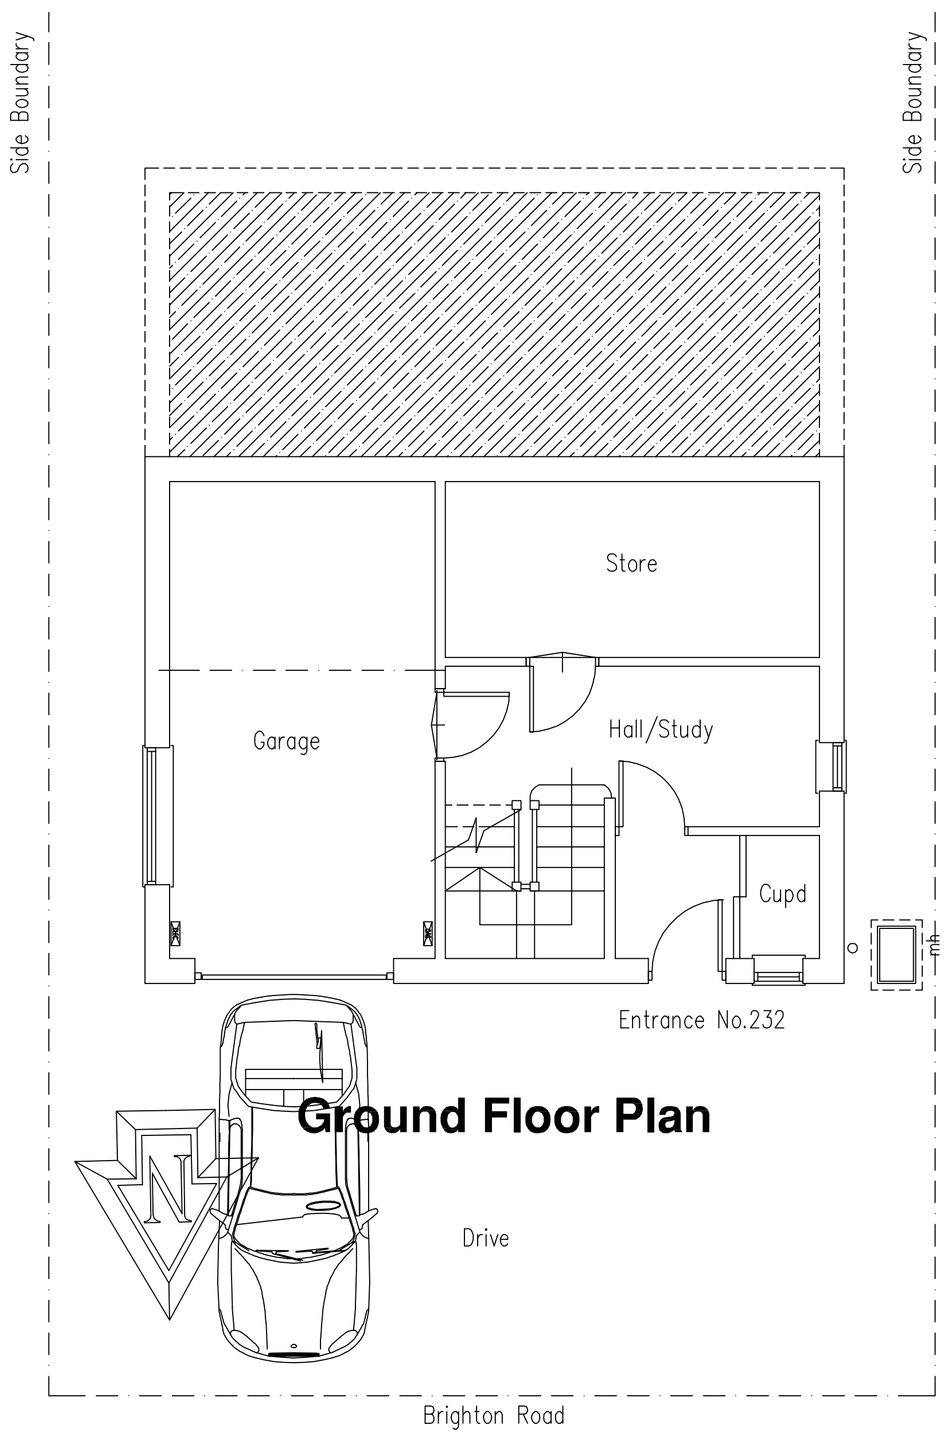

Ground Floor Plan

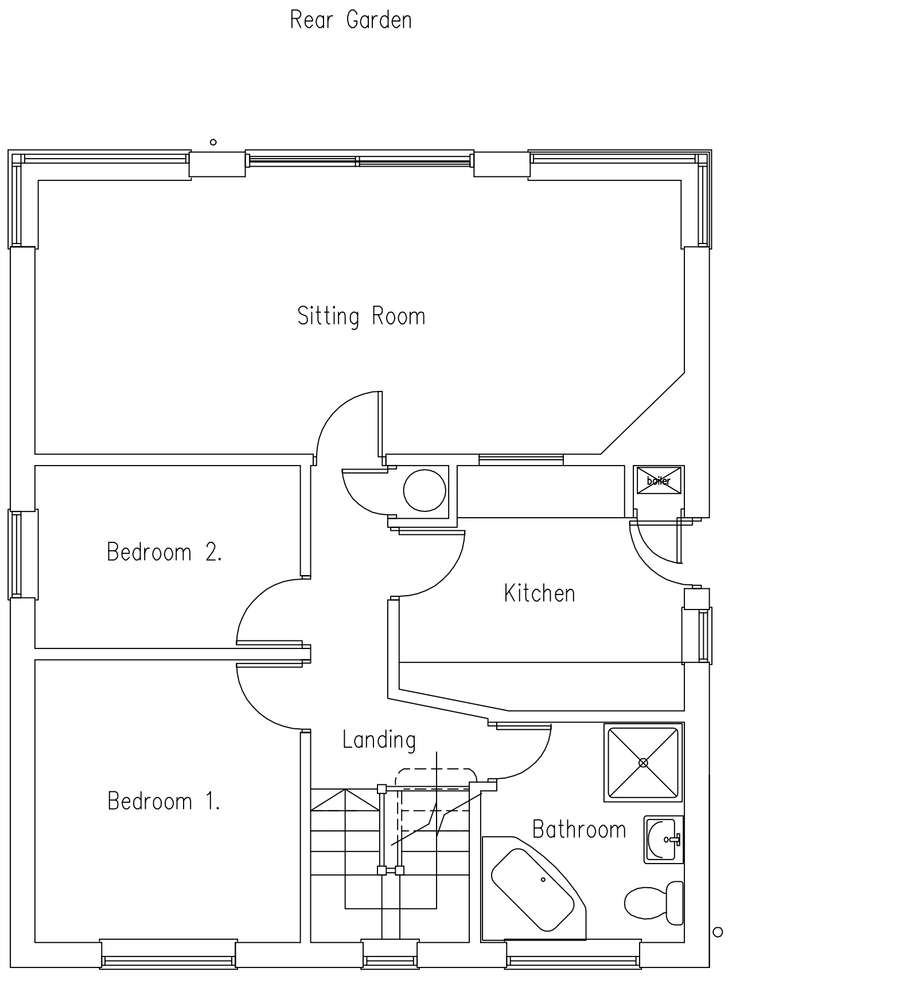

First Floor Plan

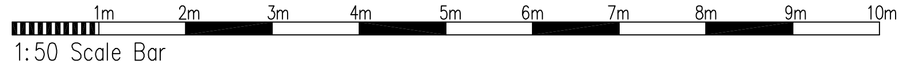

Project:

Proposed Pitched Roof to form additional storey At:
232 Brighton Road
Lancing
West Sussex
BN15 8LH

Drawing title:

Plans & Elevations As Existing

Client: Mr C. Hamilton

Copyright of:

Architectural & Planning Services
15 West Street
Shoreham By Sea
West Sussex
BN43 5WF

bjw

01273 441009 (after 6pm)
07856899101
e-mail: benwhitby15@yahoo.co.uk

Scale: 1:100 1:50	Paper size A1
Date: 18.5.2010	Drawn: BJW
Drg. No. 01	Rev'n

Note: All dimensions to be checked on site.

PDF Created with deskPDF PDF Writer - Trial :: http://www.docudesk.com