
NOTE: TO BE READ IN CONJUCTION WITH
STRUCTURAL ENGINEER'S DETAILS.
STRUCTURAL ENGINEER'S DETAILS
TO TAKE PRECEDENCE OVER THESE DETAILS

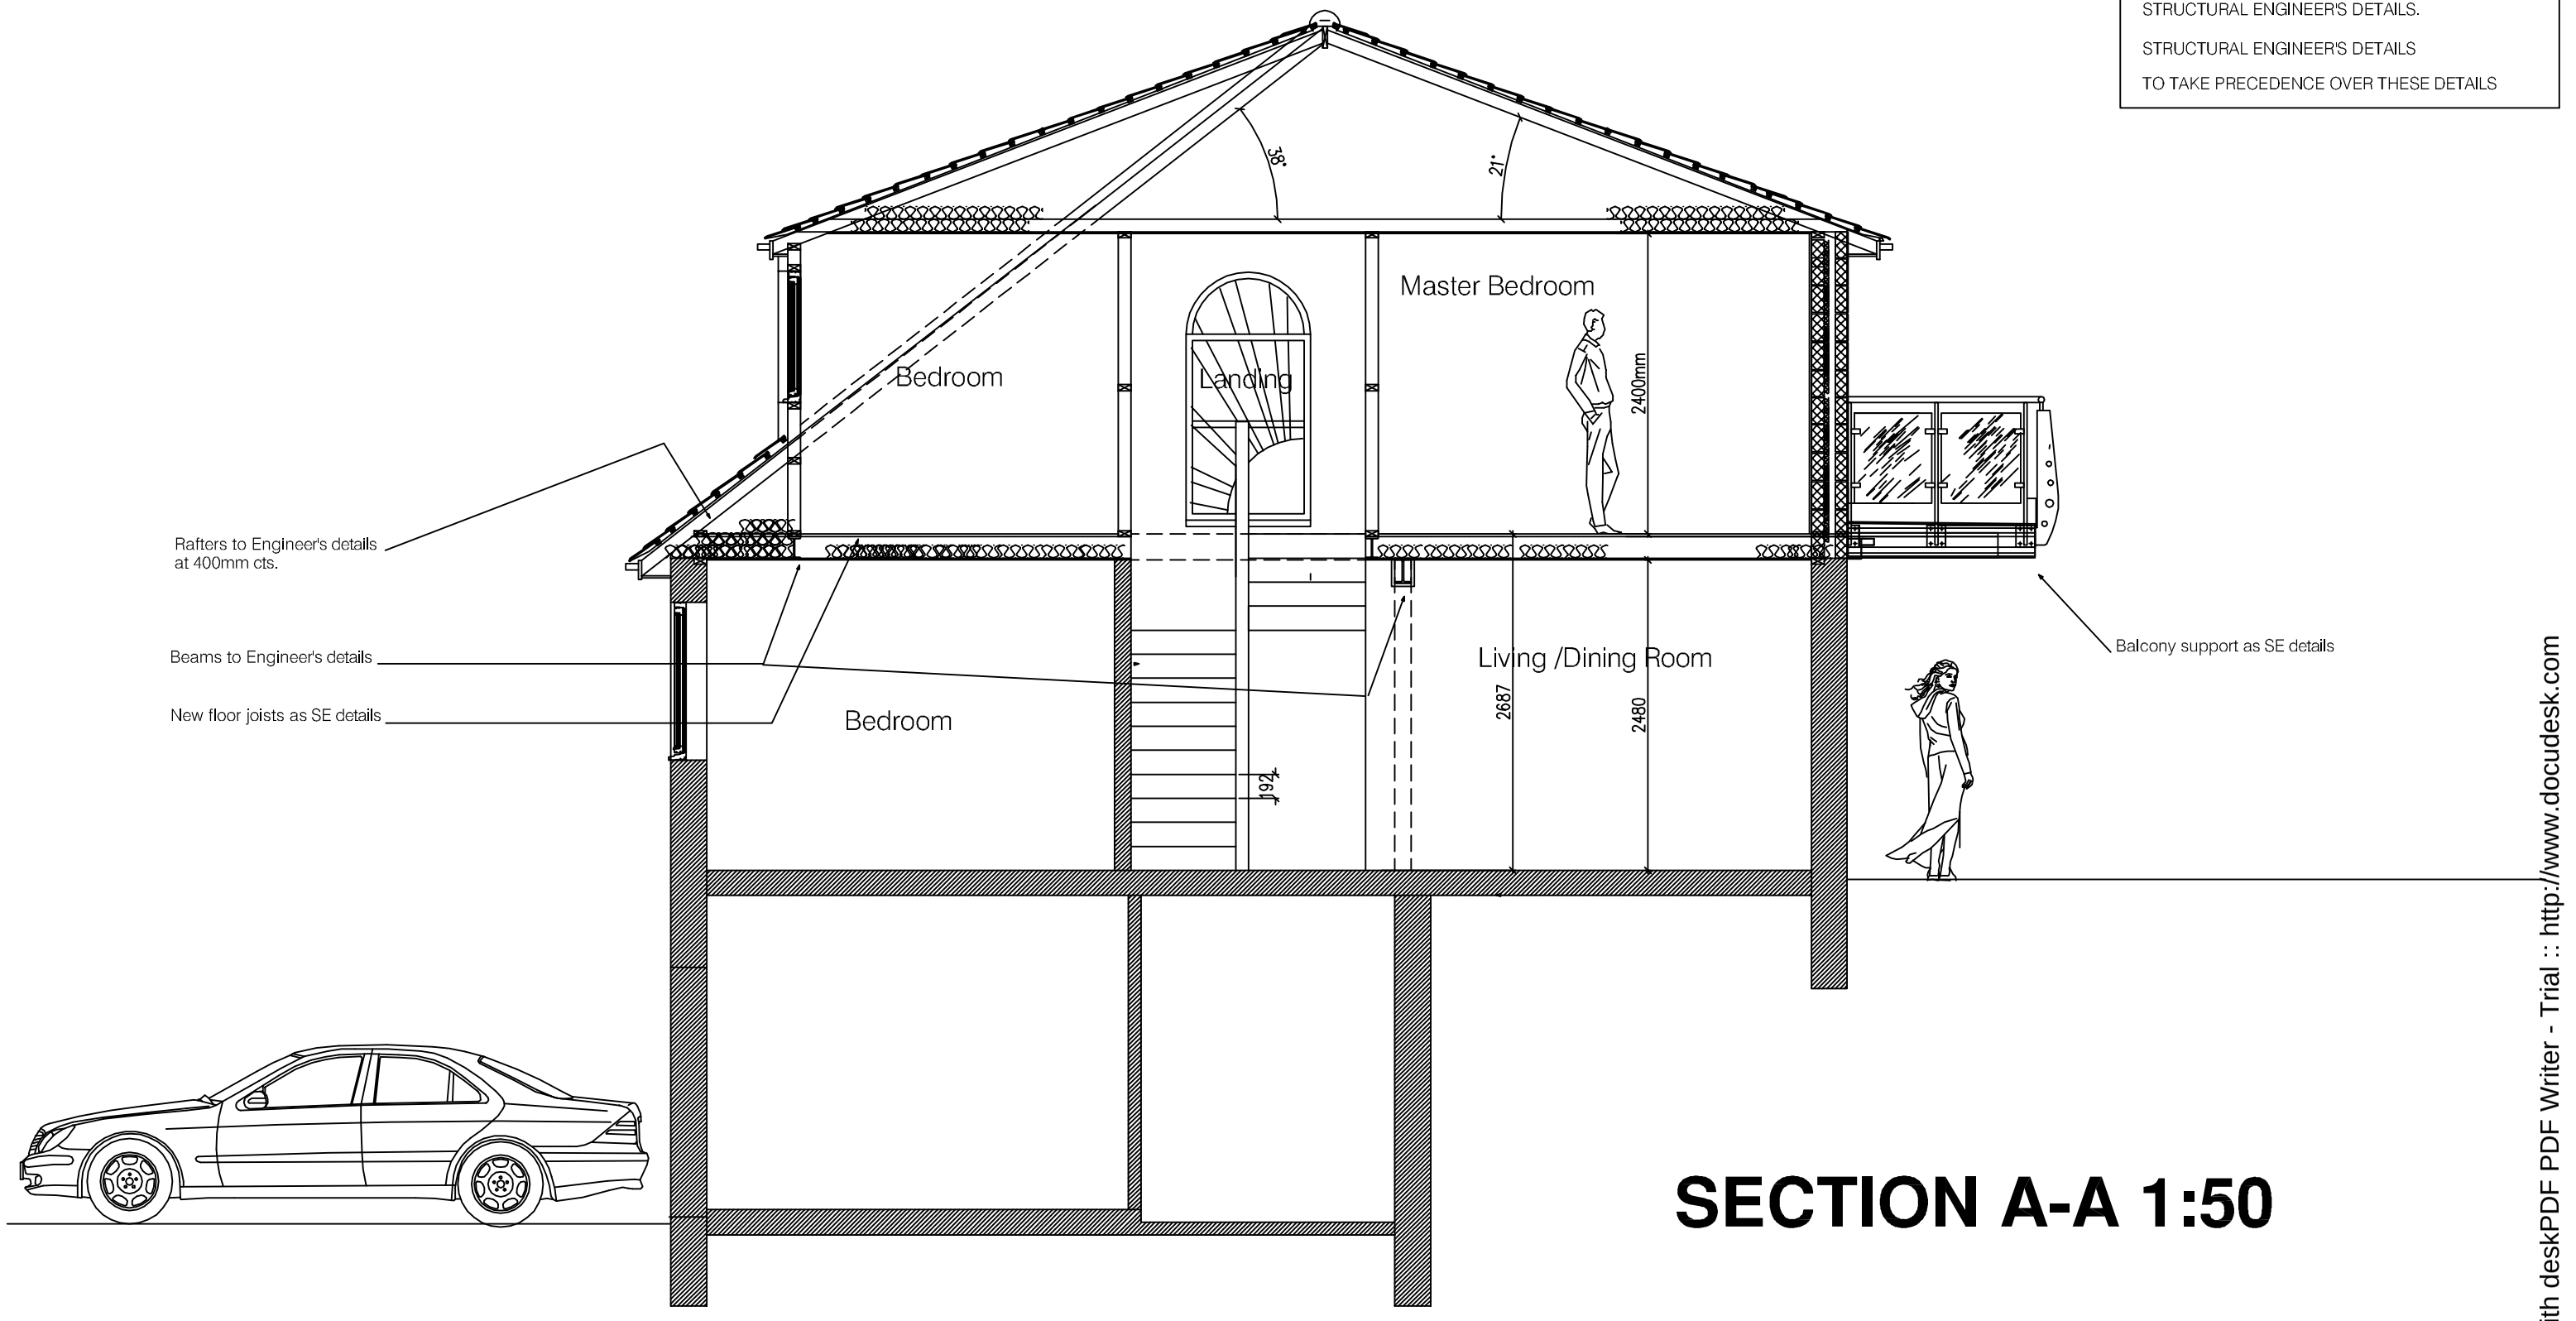

SECTION A-A 1:50

1m 2m 3m 4m 5m 6m 7m 8m 9m 10m

1:50 Scale Bar

Note: All dimensions to be checked on site.

Copyright of:

Architectural & Planning Services
15 West Street
Shoreham By Sea
West Sussex
BN43 5WF

01273 441009 (after 6pm)
07856899101
e-mail: benwhitby15@yahoo.co.uk

Project:
Proposed Additional Storey Extension At:
232 Brighton Road
Lancing
Sussex
BN15 8LH

Title:
SECTION A–A AS PROPOSED

Client:
Mr C Hamilton

Scale:
1:50 @ A3 paper size

Date: 19.5.10

Drawn: BW

Drg. No. 04

Rev'n

PDF Created with deskPDF PDF Writer - Trial :: http://www.docudesk.com