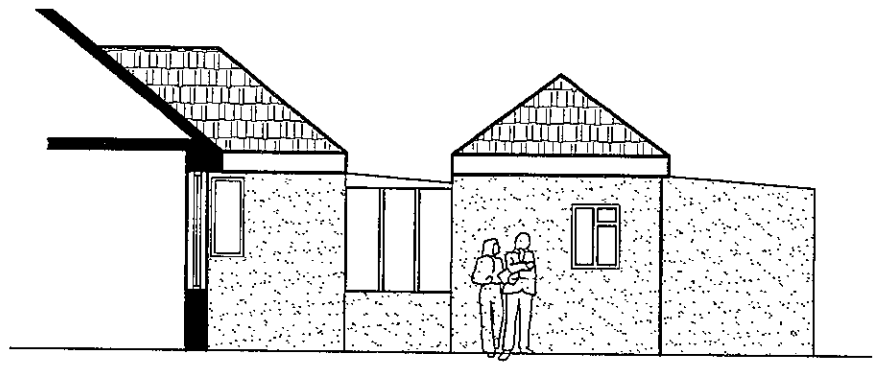

Existing Side Elevation
Scale: 1:100

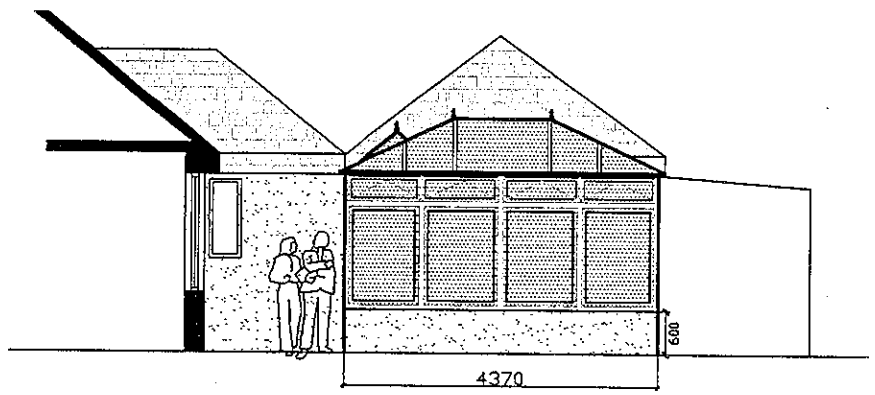

Proposed Side Elevation
Scale: 1:100



Existing Rear Elevation
Scale: 1:100

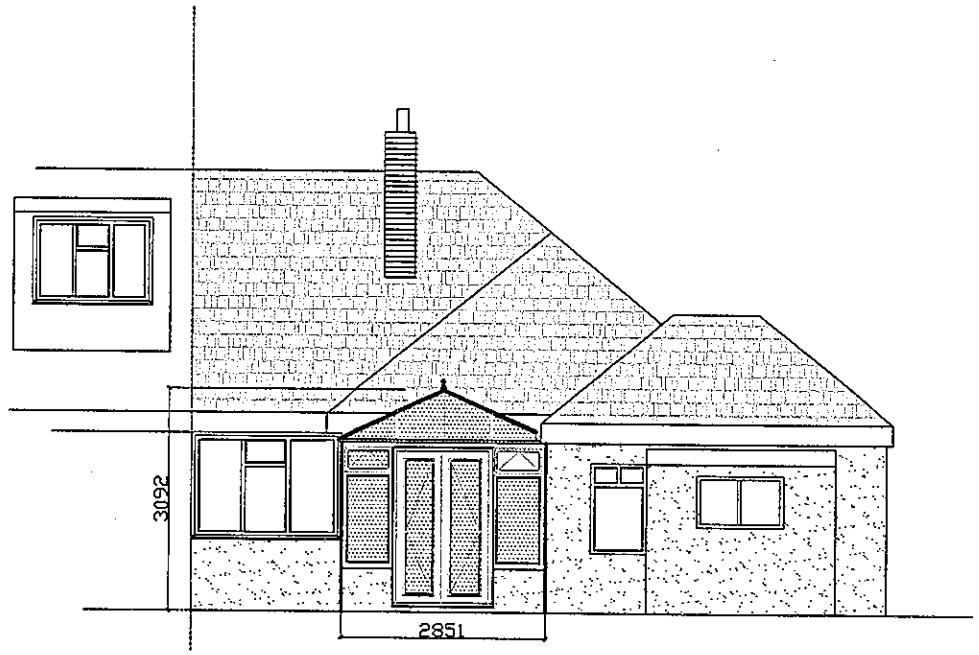

Proposed Rear Elevation
Scale: 1:100

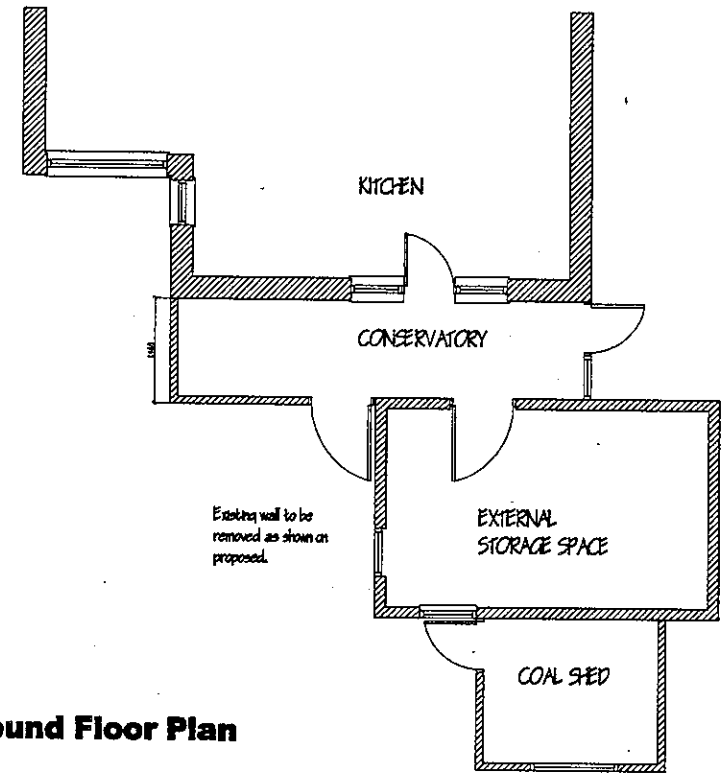

Existing Ground Floor Plan
Scale: 1:100

0 10

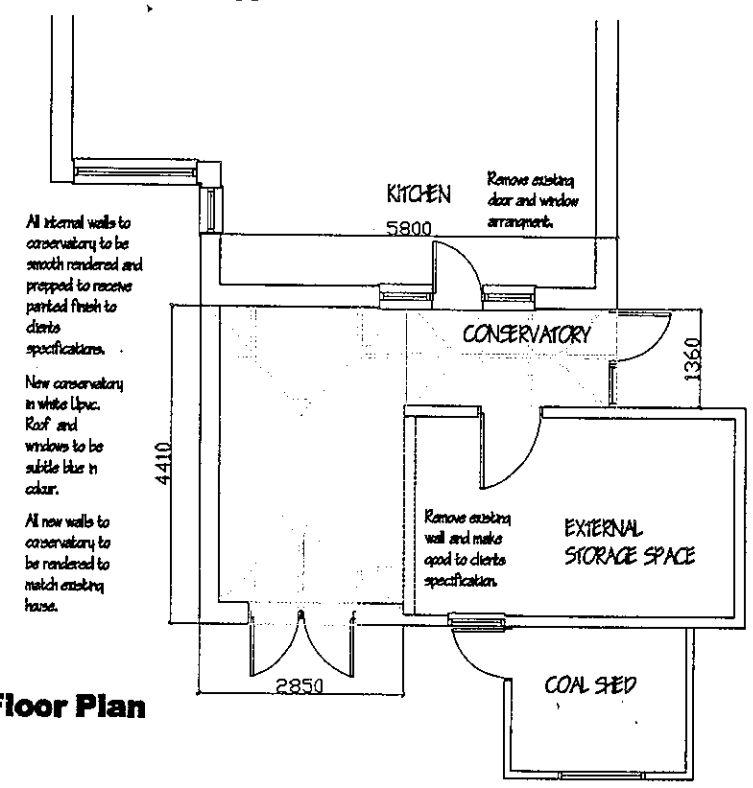

Proposed Ground Floor Plan
Scale: 1:100

PLANNING
PLAN No. Addition
04 JUN 2010

revision	details	date
A	notes added	19/04/10

Contractor is repansable for checking all levels and dimensions before carrying out work. These drawings and designs and the copyright are the property of Shear Design Architectural Designers and must not be used, retained or copied without written permission. ©Copyright

SHEAR DESIGN
ARCHITECTURAL DESIGNER
2 Saffron Close
Shoreham by Sea
West Sussex
BN43 6JF
Phone 07881 656512
e-mail darrylshear@hotmail.com

project
Mrs Denyer
130 Crabtree Lane
Lancing
West Sussex
BN15 9PW

drawing title
Conservatory to Rear

north

date	15.05.2010
scale	1:100
drawn	DLS
checked	
sheet	1 of 2

Project number	Drawing number	Revision
10/112	SK1	...