

Existing Side Elevation
Scale: 1:100

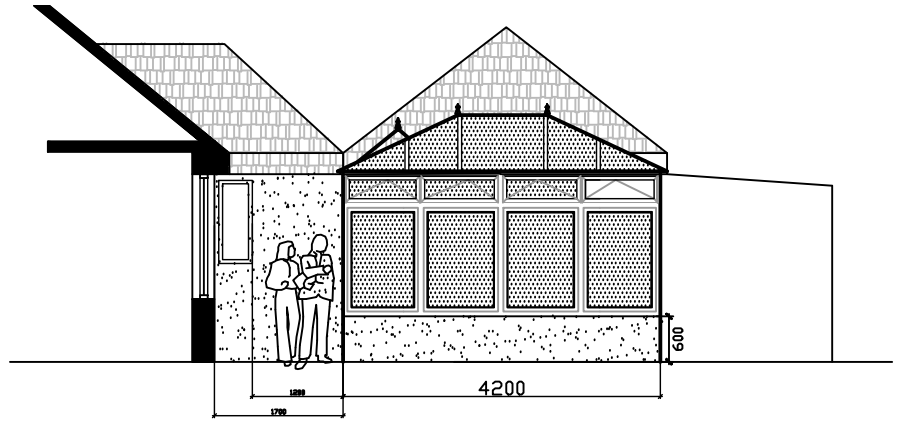

Proposed Side Elevation
Scale: 1:100



Existing Rear Elevation
Scale: 1:100



Proposed Rear Elevation
Scale: 1:100

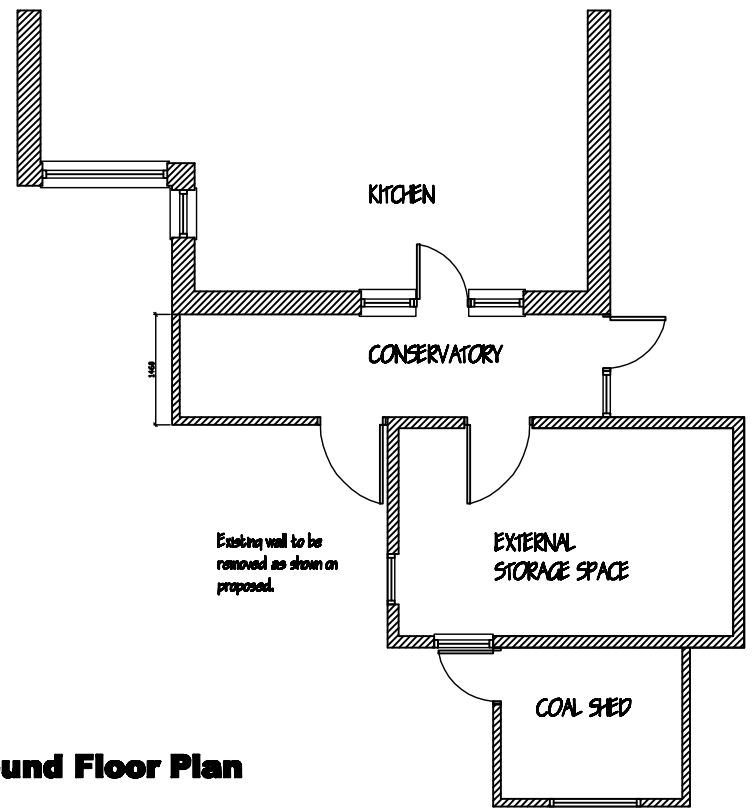

Existing Ground Floor Plan
Scale: 1:100



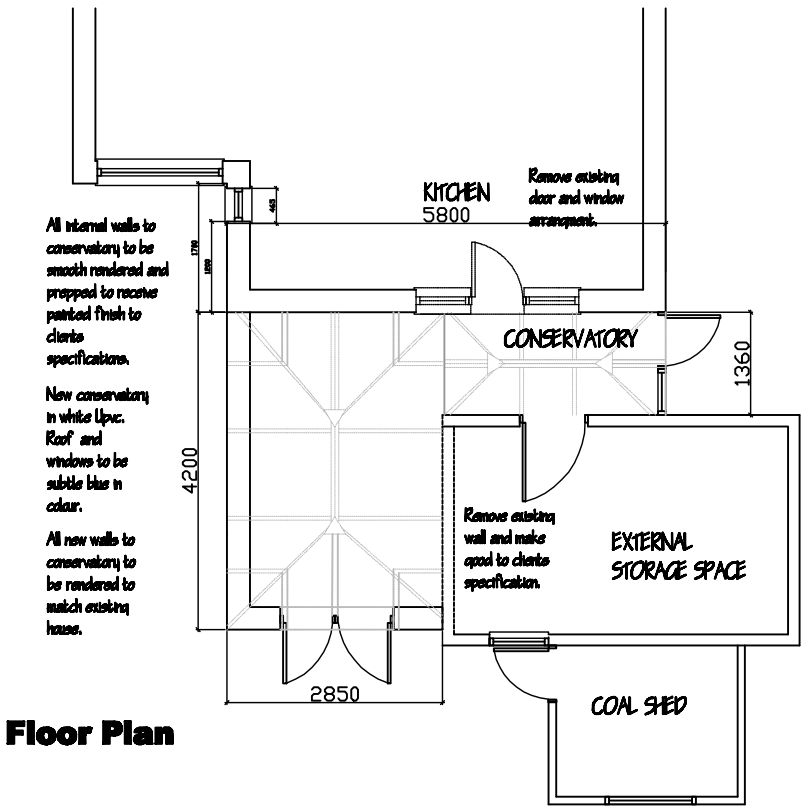

Proposed Ground Floor Plan
Scale: 1:100

revision	details	date
B	amendment to size	28/06/10
A	notes added	19/04/10

Contractor is reponsable for checking all levels and dimensions before carrying out work. These drawings and designs and the copyright are the property of Shear Design Architectural Designers and must not be used, retained or copied without written permission. ©Copyright

SHEAR DESIGN
ARCHITECTURAL DESIGNER

2 Saffron Close
Shoreham by Sea
West Sussex
BN43 6JF

Phone
07881 656512

e-mail
darrylshear@hotmail.com

project

Mrs Denyer
130 Crabtree Lane
Lancing
West Sussex
BN15 9PW

Conservatory to Rear

drawing title

north

date	15.05.2010
scale	1:100
drawn	DLS
checked	
sheet	1 of 2

Project number	Drawing number	Revision
10/112	SK1	B