DO NOT SCALE FROM THIS DRAWING (Copies are not exact)
DRAWING TO BE READ IN CONJUCTION WITH ALL OTHER ARCHITECT'S & STRUCTURAL ENGINEER'S CONTRACT DRAWINGS & SPECIFICATIONS.
ANY DISCREPANCIES MUST BE BROUGHT TO THE ATTENTION OF THE ARCHITECT IMMEDIATELY.
THE CONTRACTOR MUST VERIFY ALL DIMENSIONS BY SITE MEASUREMENT BEFORE ORDERING MATERIALS OR MANUFACTURING COMPONENTS.
SUBSTITUTE MATERIALS & PRODUCTS TO THOSE NAMED WILL BE ACCEPTABLE IF PROVEN TO BE OF EQUAL OR HIGHER PERFORMANCE AND NOT IN CONFLICT WITH OTHER ELEMENTS.



North (Front) Elevation

East (Side) Elevation

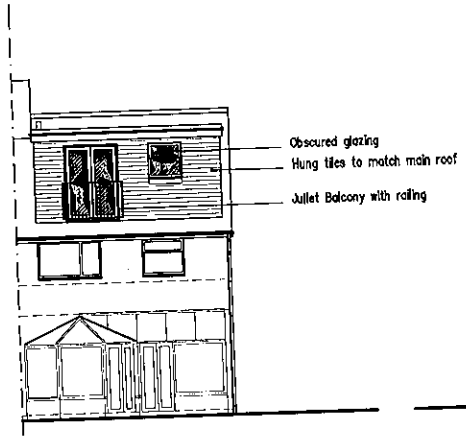

South (Rear) Elevation

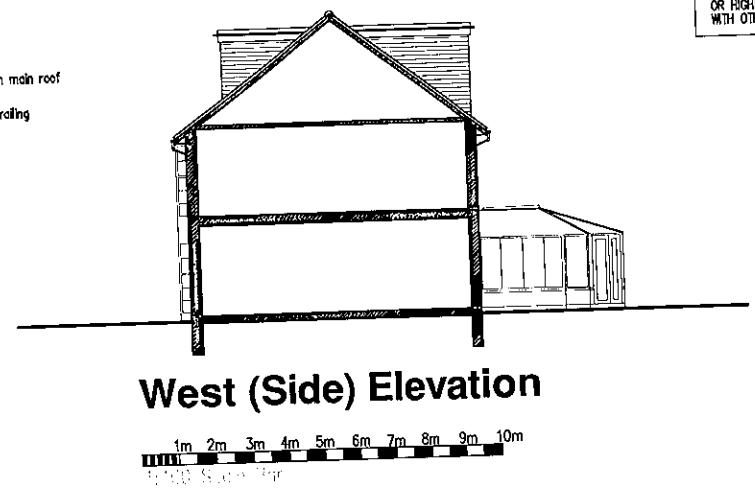

West (Side) Elevation

1m 2m 3m 4m 5m 6m 7m 8m 9m 10m

Services Key

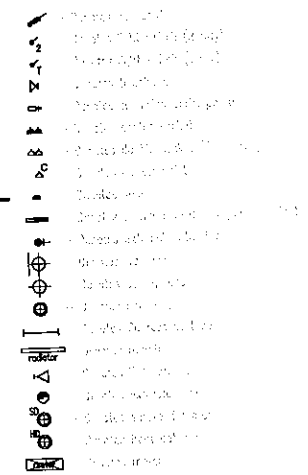

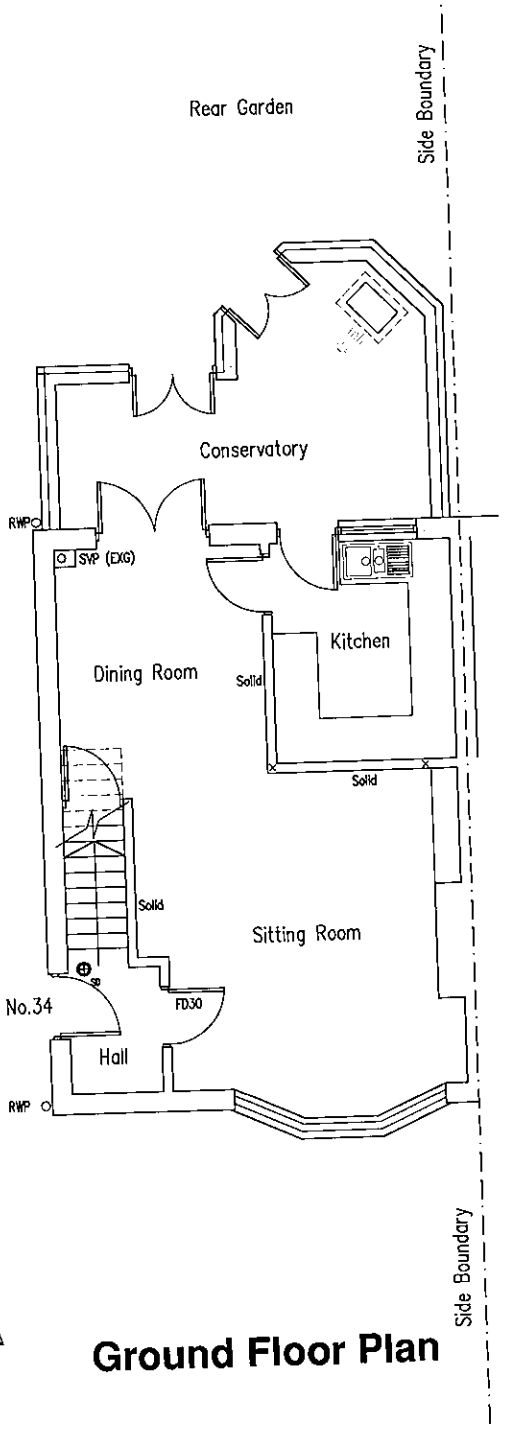

Ground Floor Plan

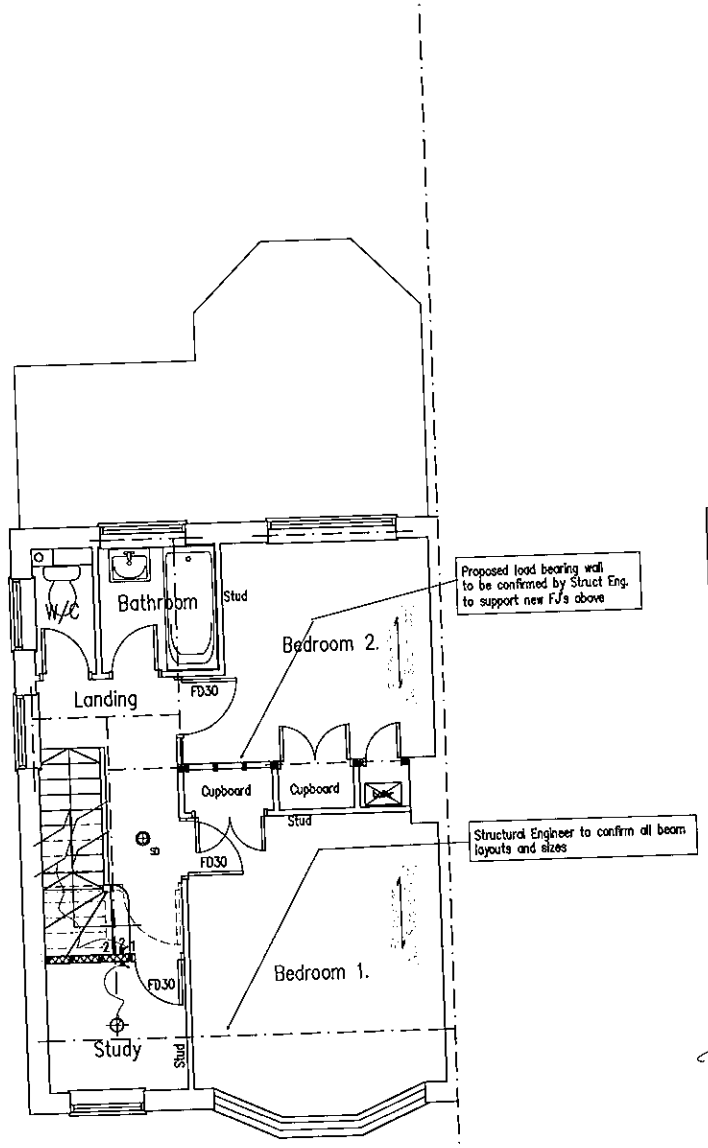

First Floor Plan

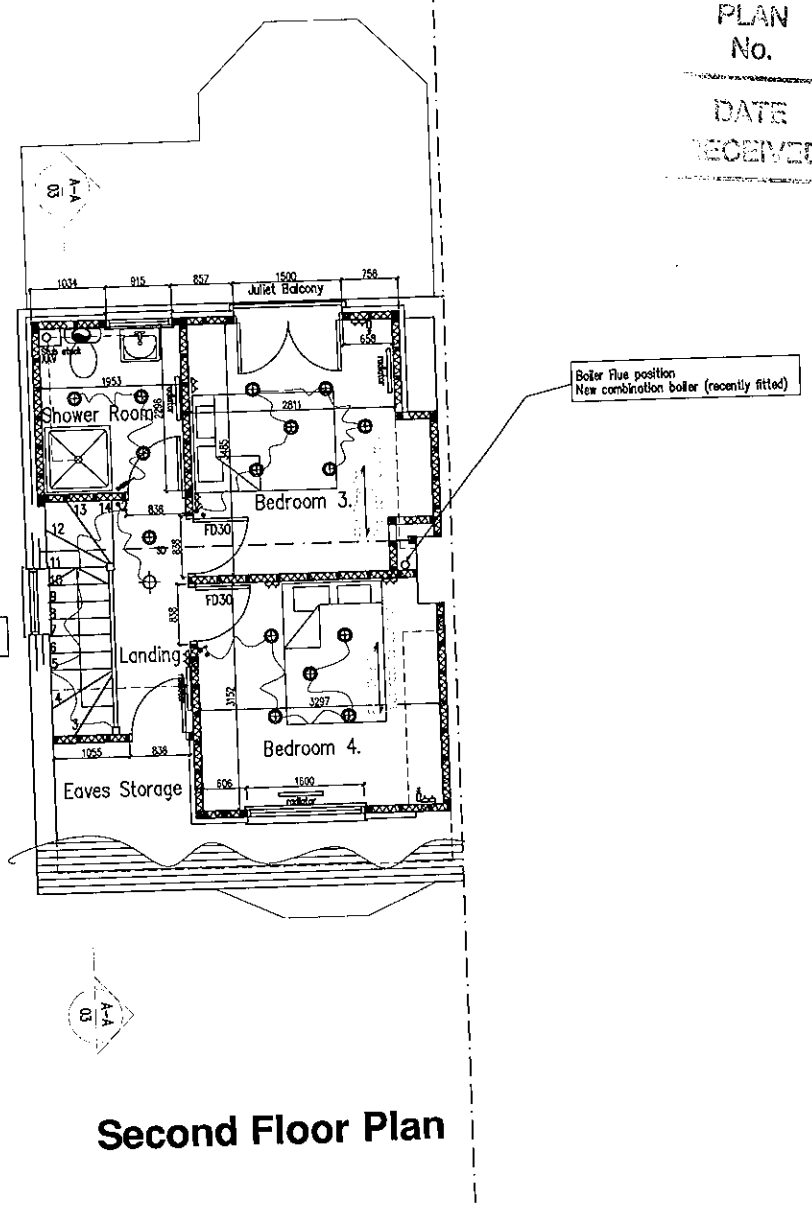

Second Floor Plan

ADUR DISTRICT COUNCIL
PLANNING DIVISION

PLAN No.	ADC/0197/10
DATE RECEIVED	07 JUN 2010

Notes:
Lawful Development Certificate evidence
Rear Dormer volume = (5.21m x 2.59m x 3.4m / 2) = 22.93m3
Planning Application submitted for front dormer

Project:
Proposed Conversion Of
Of Roofspace At:
34 Greenacres
Shoreham By Sea
West Sussex
BN43 5WY

Drawing title:
Plans & Elevations As Proposed

Client: Elizabeth Rhatigan

Copyright of:
Architectural & Planning Services
15 West Street
Shoreham By Sea
West Sussex
BN43 5WF
bjw
01273 441009 (after 6pm)
07856899101
e-mail: benwhitby15@yahoo.co.uk

Scale: 1:100 1:50	Paper size: A1
Date: 27.5.2010	Drawn: BJW
Drg. No. 02	Rev'n

Note: All dimensions to be checked on site.