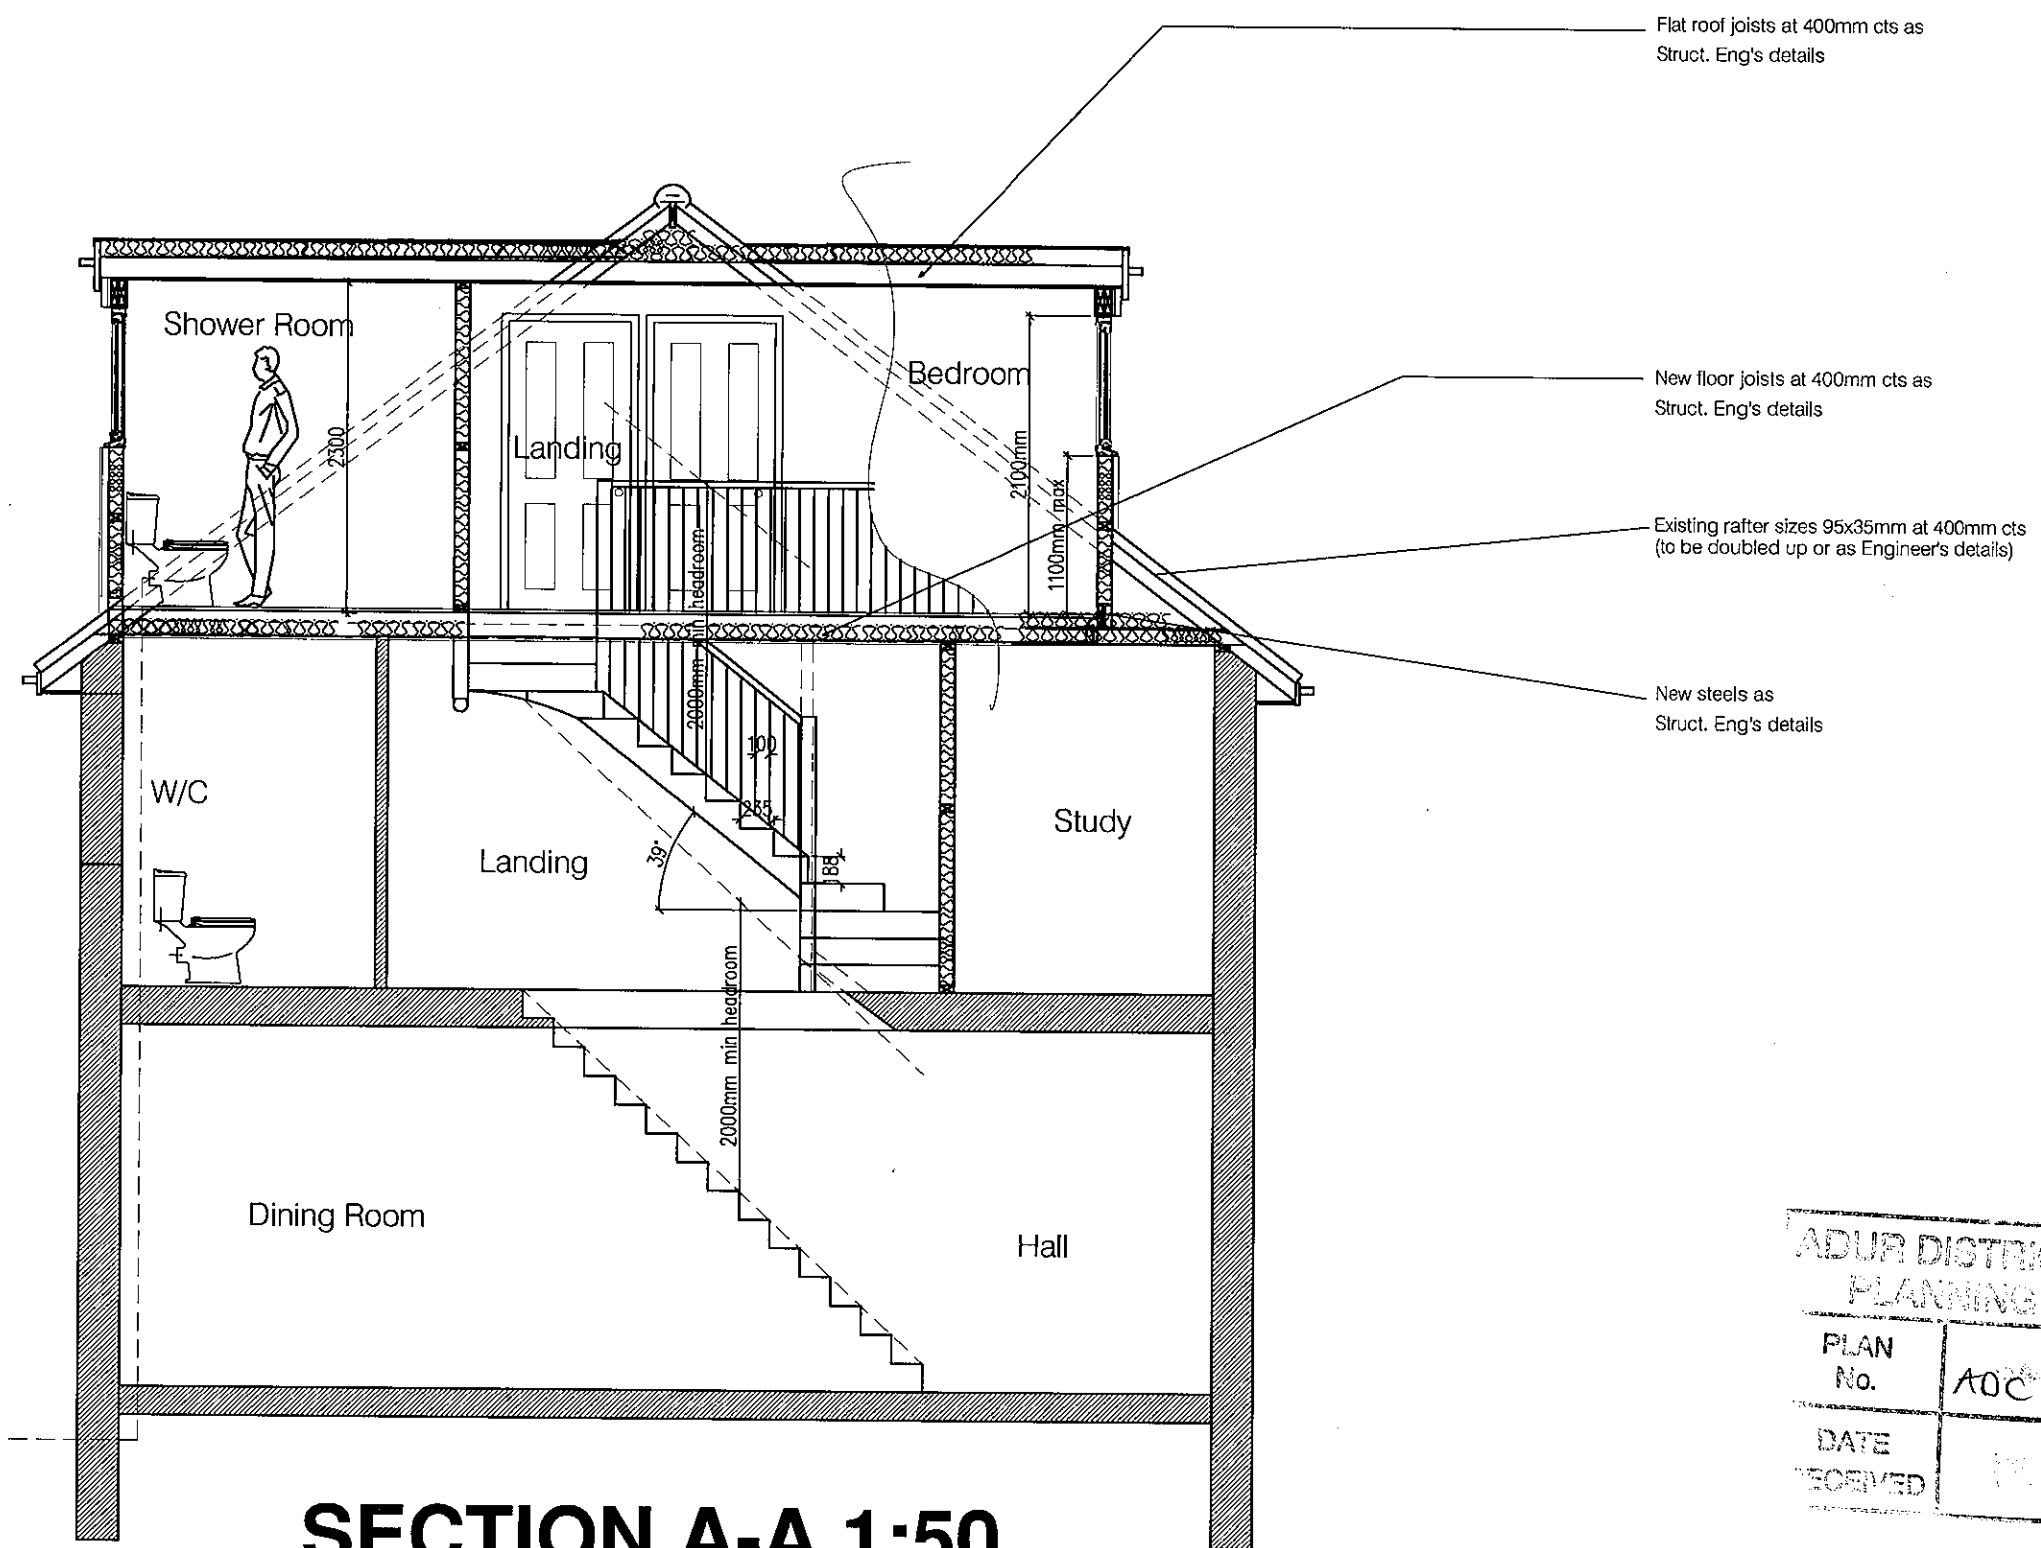

SECTION A-A 1:50

1m 2m 3m 4m 5m 6m 7m 8m 9m 10m

1:50 Scale Bar

NOTE: TO BE READ IN CONJUCTION WITH
STRUCTURAL ENGINEER'S DETAILS.
STRUCTURAL ENGINEER'S DETAILS
TO TAKE PRECEDENCE OVER THESE DETAILS

Copyright of:

bjw
Architectural & Planning Services
15 West Street
Shoreham By Sea
West Sussex
BN43 5WF
01273 441009 (after 6pm)
07856899101
e-mail: benwhitby15@yahoo.co.uk

Project:
Proposed Roof Conversion At:
34 Greenacres
Shoreham By Sea
Sussex

Title:
SECTION A–A AS PROPOSED

Note: All dimensions to be checked on site.

Client:
Elizabeth Rhatigan
Scale:
1:50 @ A3 paper size
Date: 19.5.10
Drawn: BW
Drg. No. 03
Revn

ADUR DISTRICT COUNCIL
PLANNING DIVISION
PLAN No. ADC/0197/10
DATE RECEIVED