LANCING
50 FAIRVIEW ROAD

1/1250 scale plan @ A3

10 50 30 40 20

SITE PLAN

1:1250




LANCING
50 FAIRVIEW ROAD

1:200

BLOCK PLAN

1/200 scale plan @ A3

2 10 50 30

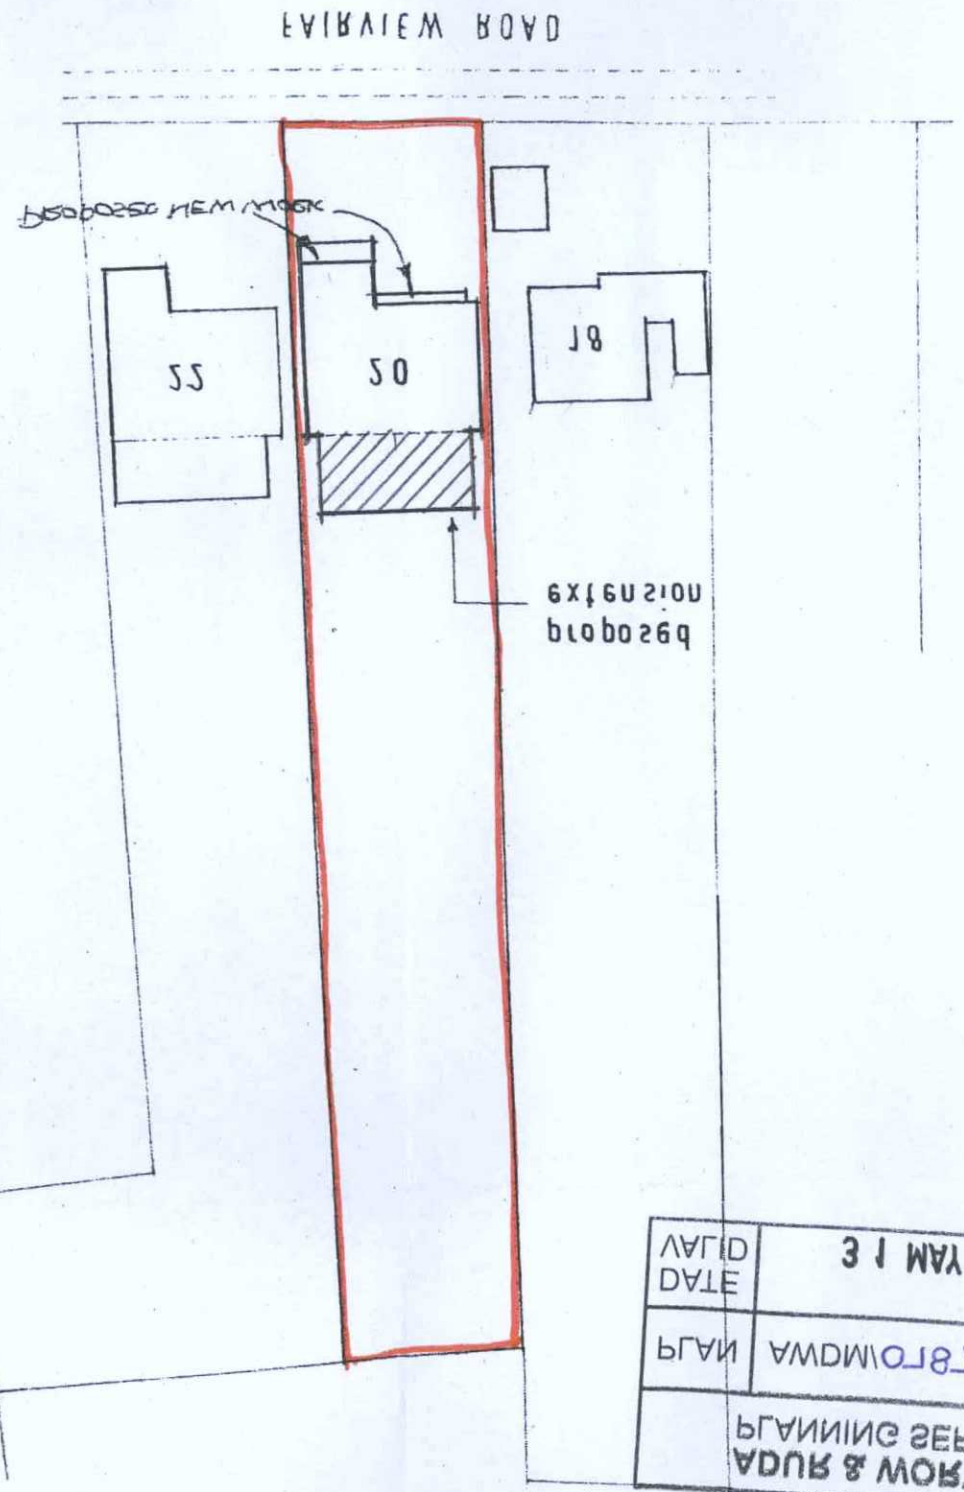

N

	ADUR & WORTHING PLANNING SERVICES
PLAN	AWDM\0787\18
AVAILD DATE	31 MAY 2018

A3 paper size