
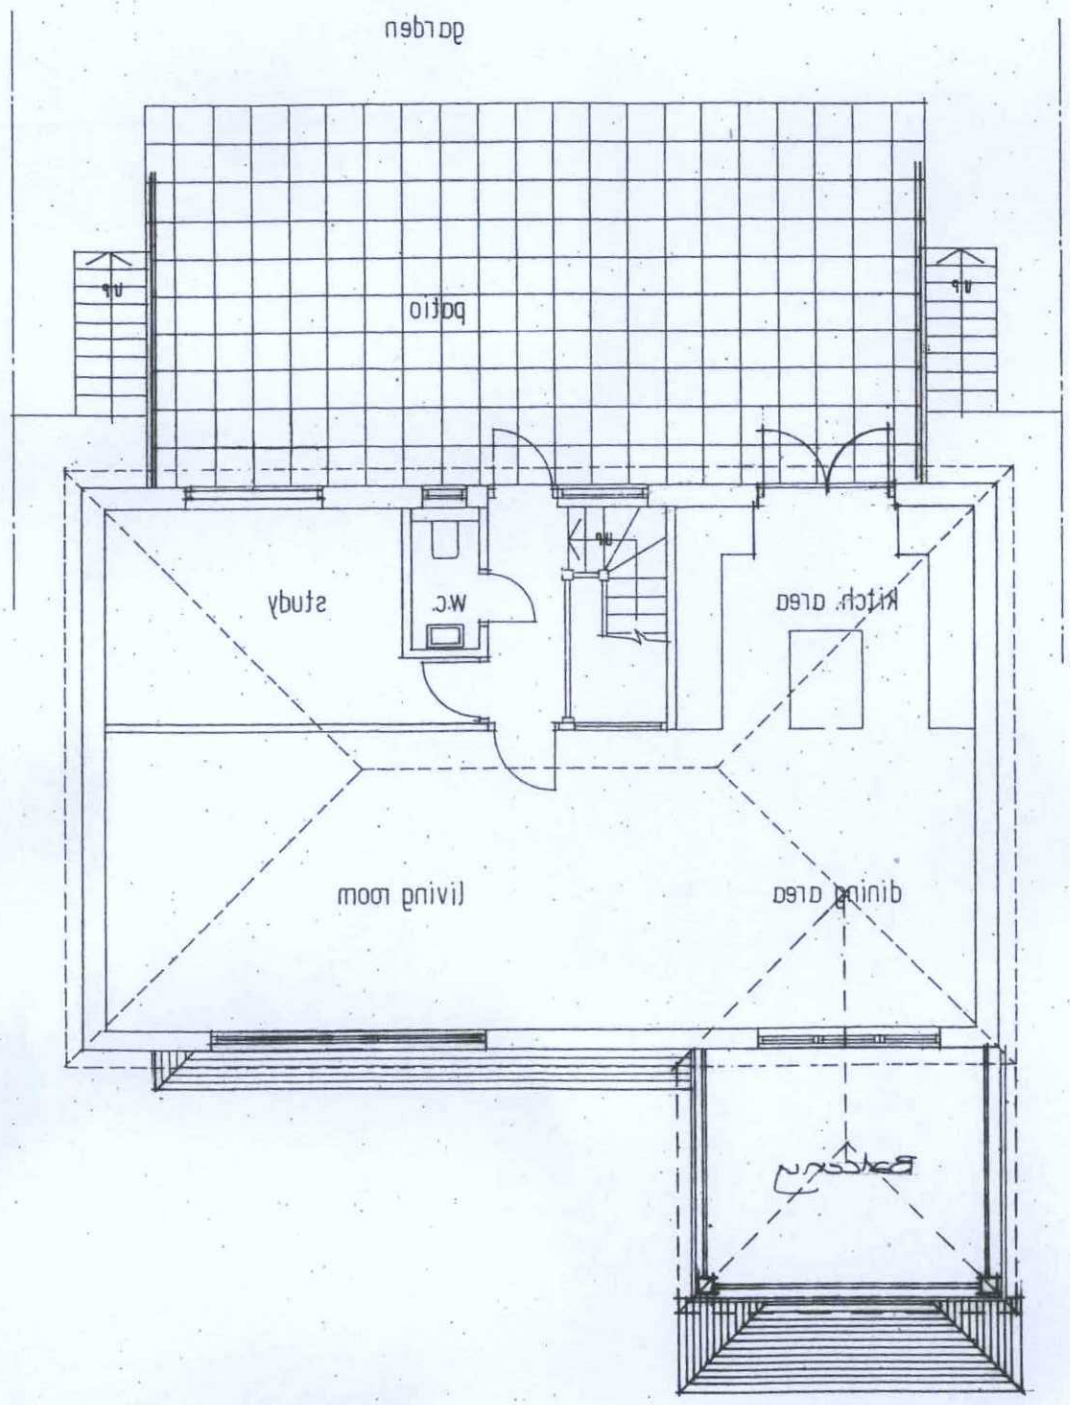


FIRST FLOOR PLAN

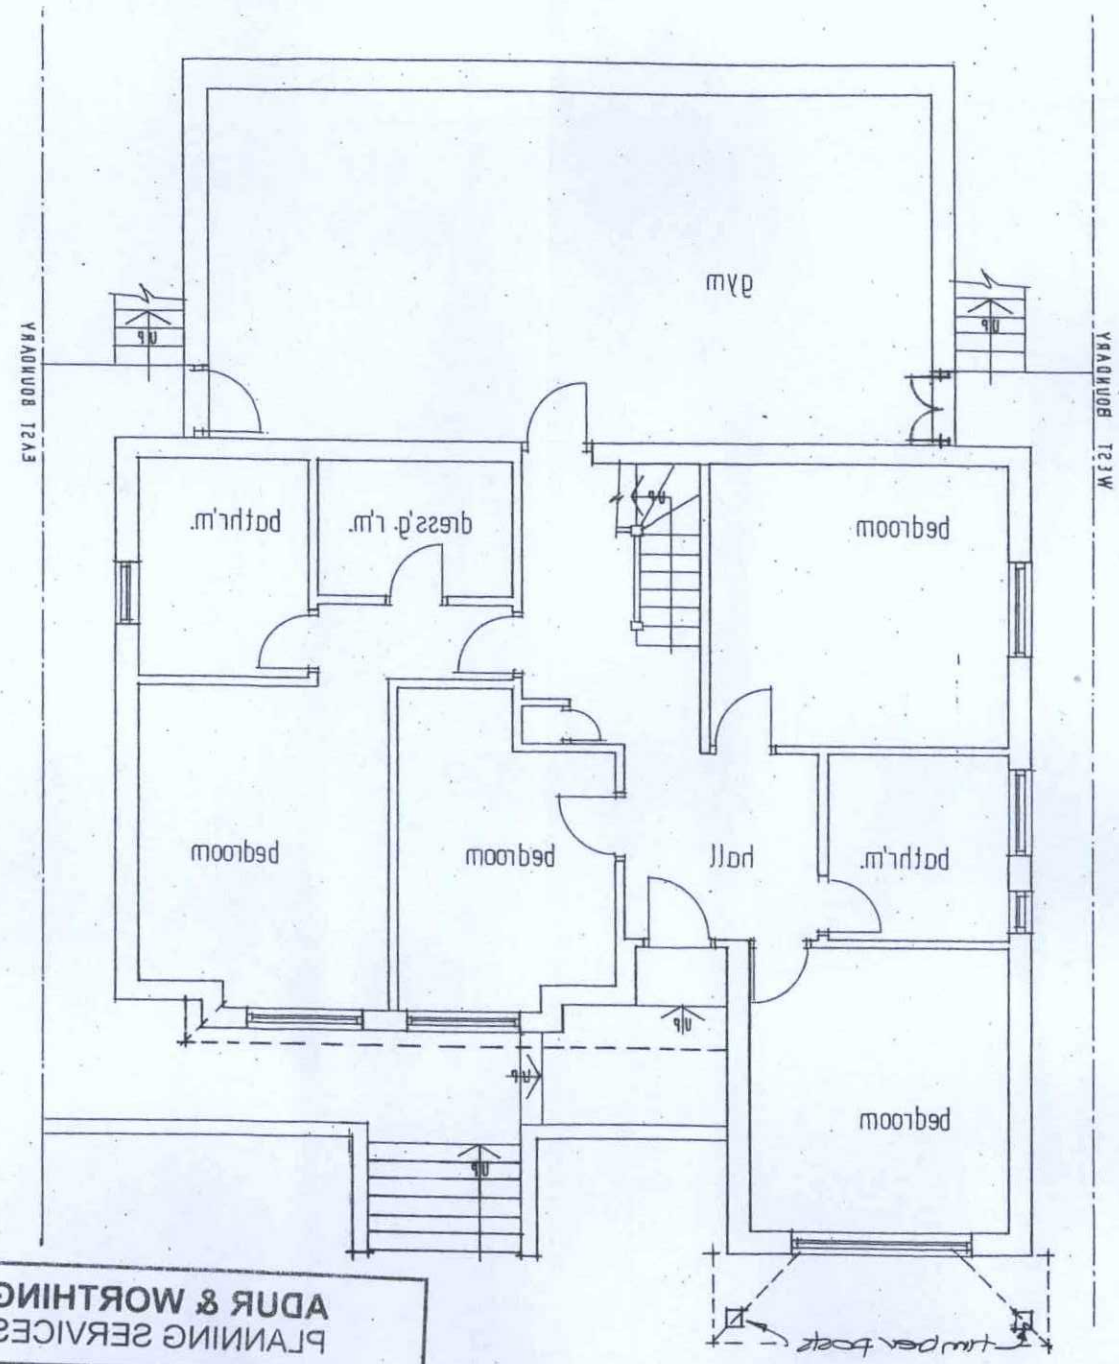

GROUND FLOOR PLAN

ADUR & WORTHING PLANNING SERVICES	
PLAN	AWDM/0718/18
DATE VALID	31 MAY 2018

Existing Floor Plans
Scale: 1/100

Drawing No: 2012

20 FAIRVIEW ROAD LANCING		SCALE : 1 : 100 DATE : AUG. 2014	DRAWN BY: ALAN R. WOOD 75 WESTBOURNE STREET HOVE BN3 5PF TELE: 01273 770802

1 2 3 4 5 6 7 8 9 10 SCALE BAR @ A3