Drawing No. 50/3

Proposed Extension & Alterations —
50 Fairview Road
Lancing
West Sussex BN15 0PA

ADUR & WORTHING PLANNING SERVICES	
PLAN	AWDM/0781/18
DATE	31 MAY 2018
VALID	

Amendments
Rev A: 51/04/2017 - 5 First Floor
Door amendment changed on
to one Picture window, window &
windows to Front Elevation changed
Rear Elevation

Side (East) Elevation.

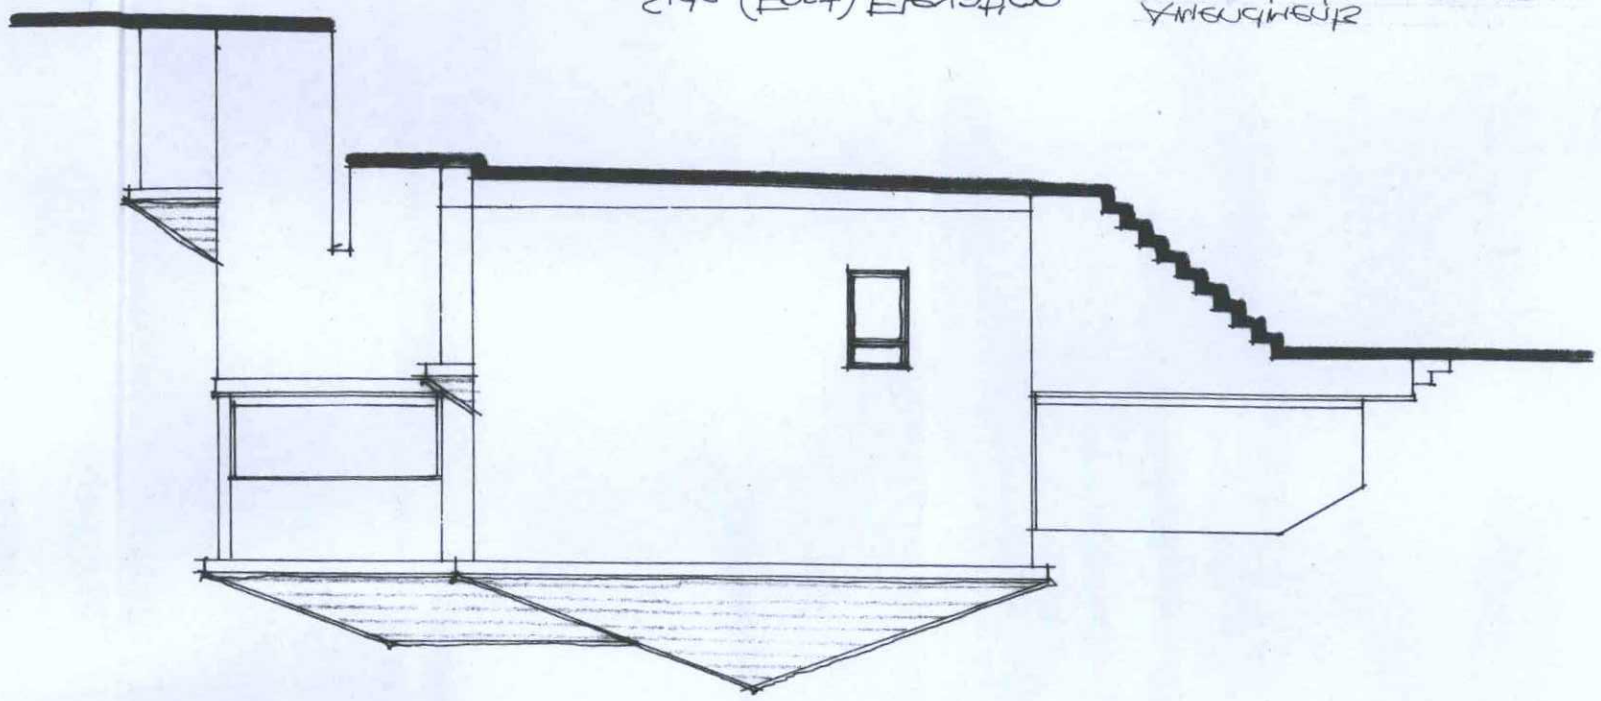

Rear (North) Elevation.

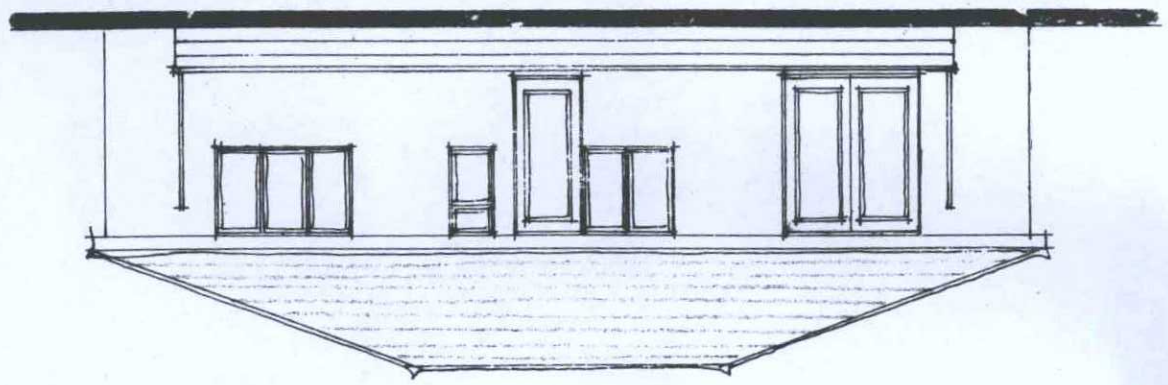

Existing Elevations Scale: 1/100

Front (South) Elevation.

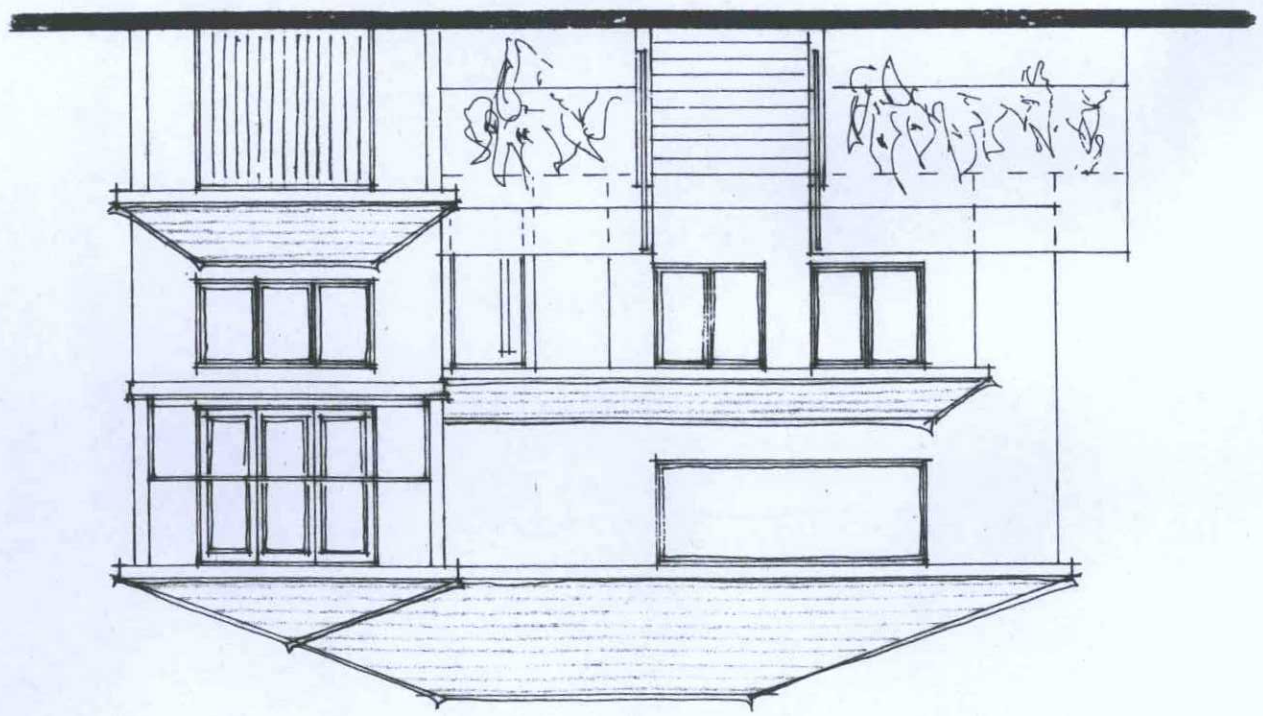

Side (West) Elevation.

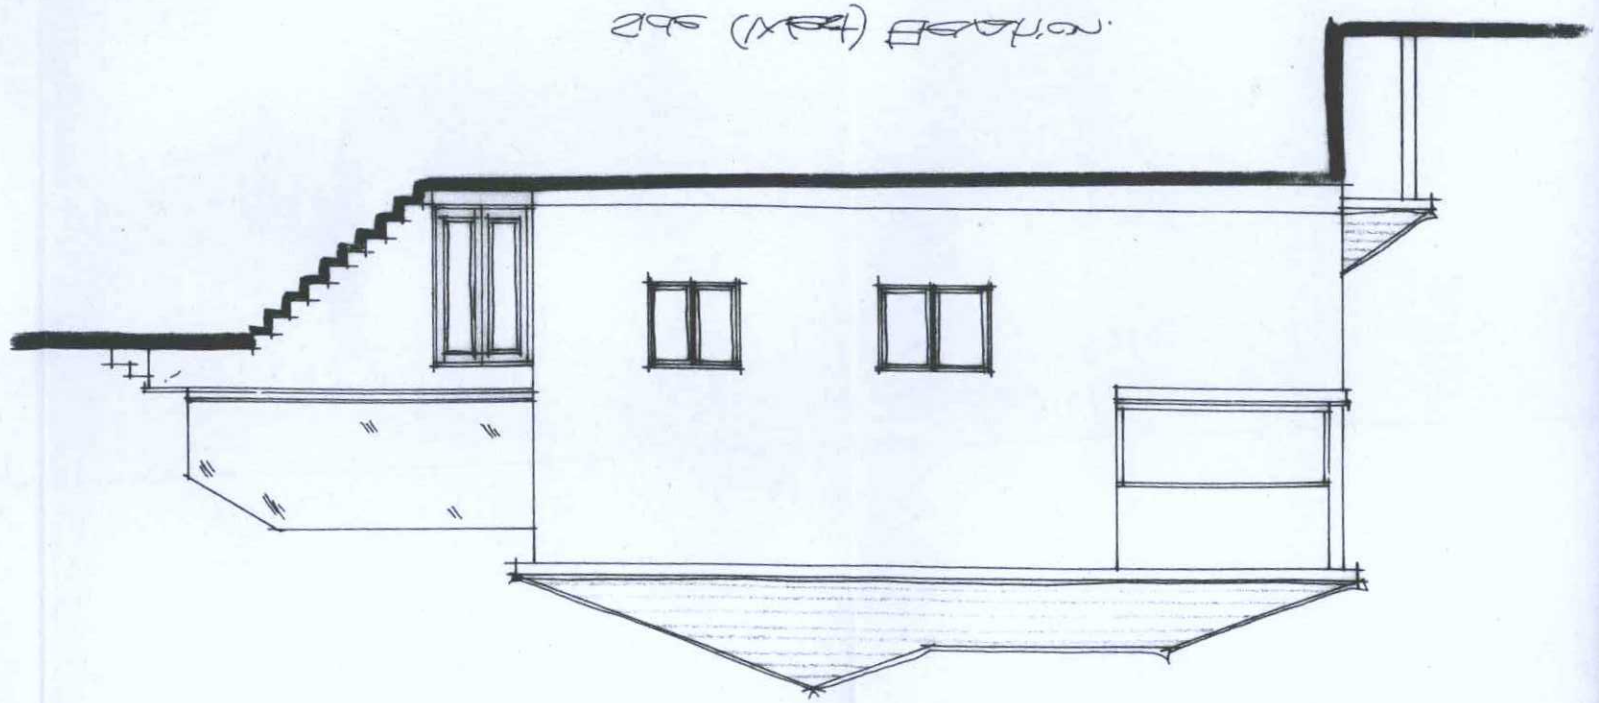

A3 Dated 21/6