




1. This drawing remains copyright of Challinor Hall Ltd and may not be reproduced or copied without consent in writing.
2. Do not scale drawing use figured dimensions only.
3. Any discrepancies between site and drawings to be reported to Challinor Hall Ltd
4. Read in conjunction with all relevant structural and mechanical & electrical engineers drawings.
5. Dimensions critical to proposed building works must be checked on site before building works commences.

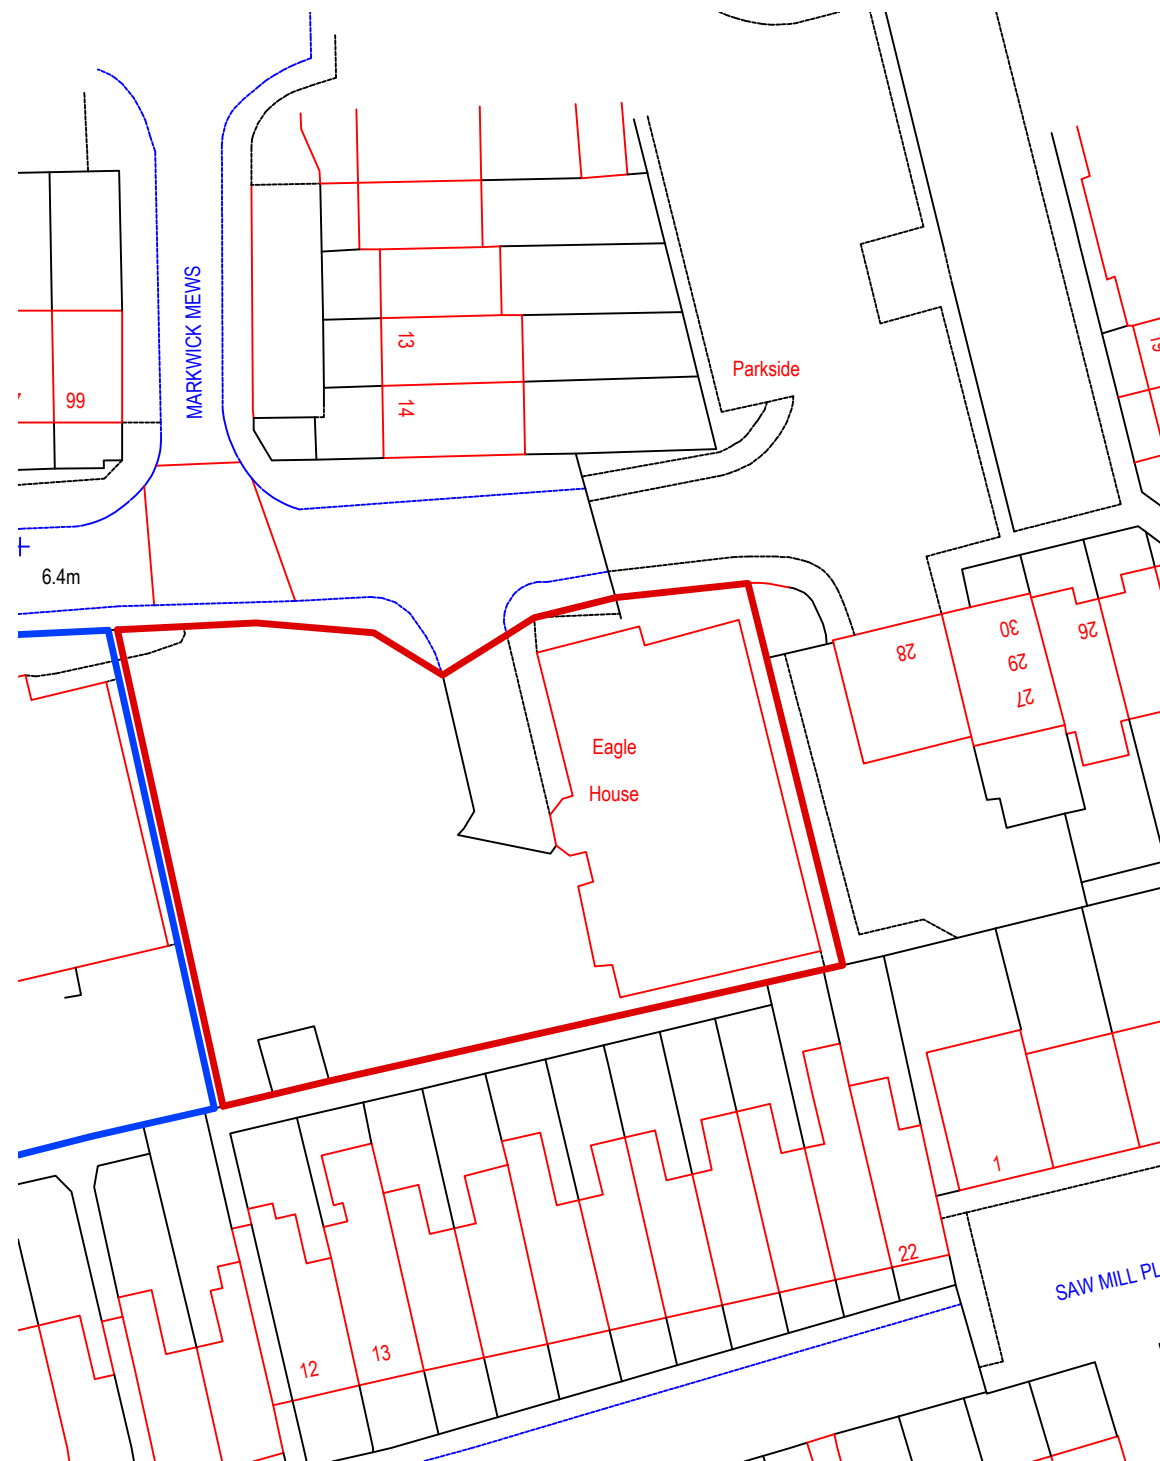

EXISTING BLOCK PLAN AT 1:500 SCALE

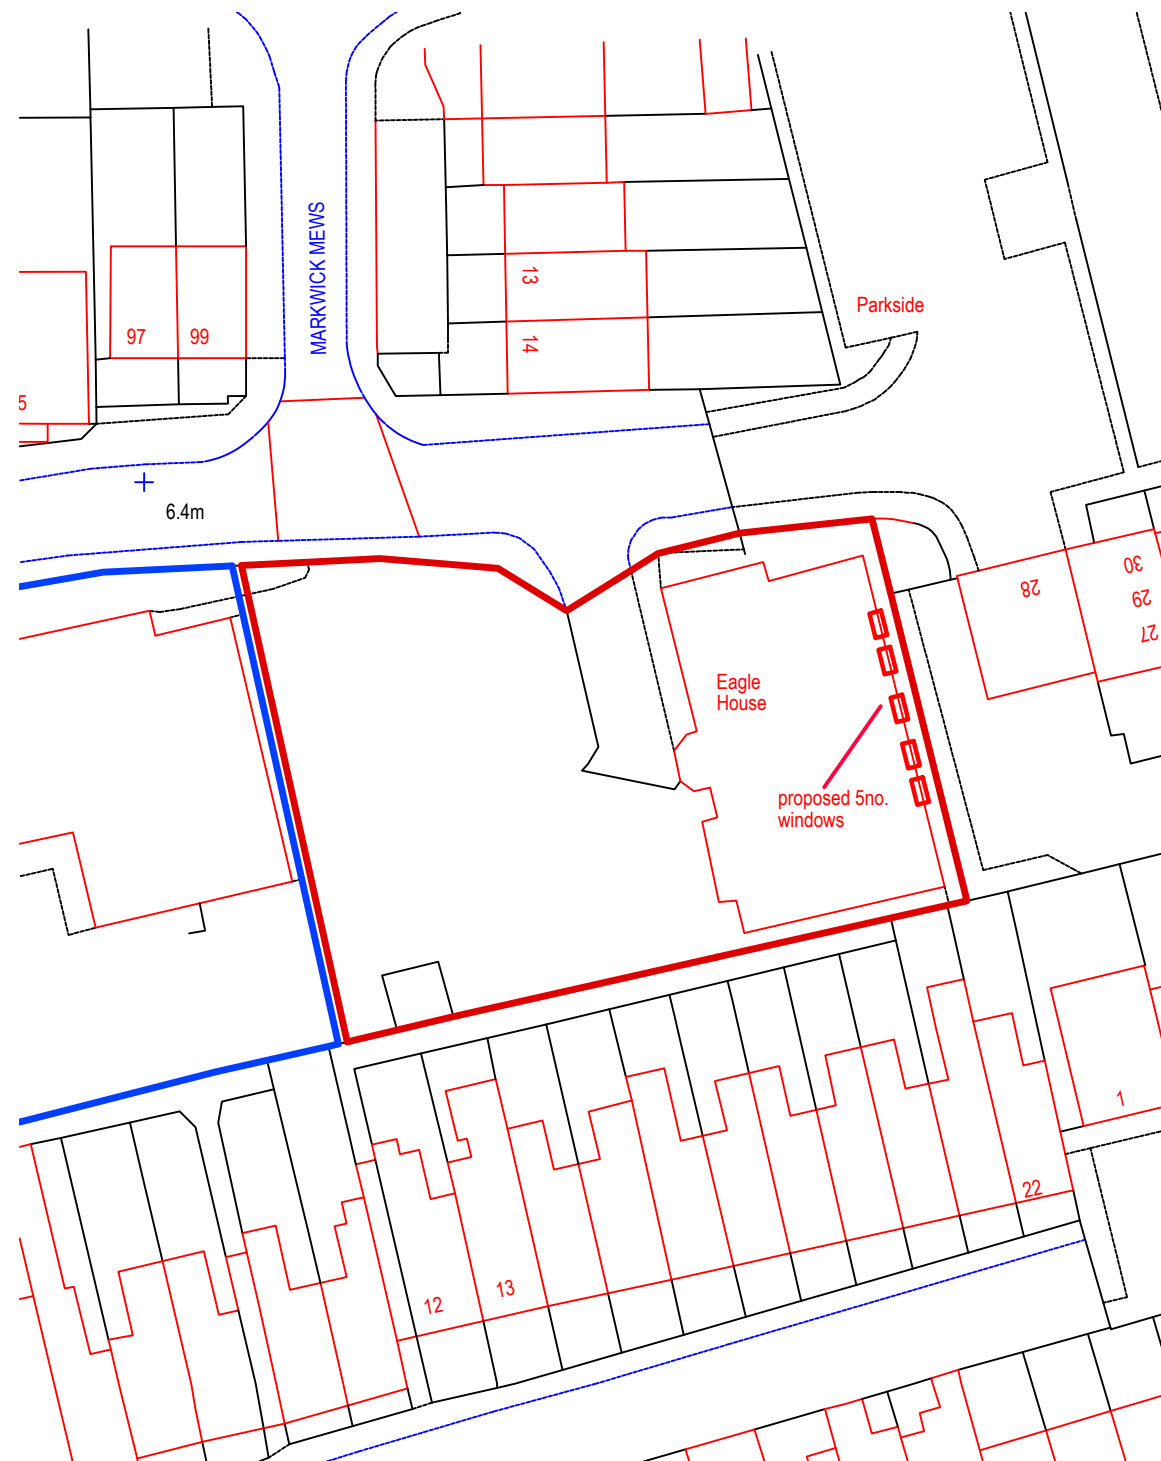

PROPOSED BLOCK PLAN AT 1:500 SCALE

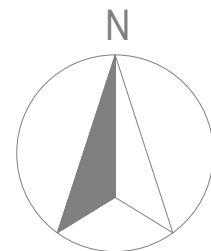

A	08.12.25	proposed window positions shown
rev.	date	amendment
Client		
Village Green UK Ltd		
Project Address		
Eagle House, High Street, Worthing, BN11 1DJ		
Project		
Proposed increased depth to 5no. windows		
Drawing Title		
Existing and proposed block plans		
Stage		
PLANNING		
Issue Date		Project No.
17.10.2025		2530E
Scale	Drawing No.	Rev.
1:500 on A3 paper	35	A



19 Willingdon Park Drive - Eastbourne - BN22 0BS
(T): 01323 411933 (W): www.challinorhall.co.uk
(E): lee@challinorhall.co.uk

