
Only figured dimensions are to be used. All dimensions to be checked on site.

Please note: Refer to 'type' of drawing below; planning drawings should only be treated as such.

Notes AMENDMENT


ADUR & WORTHING
PLANNING SERVICES
PLAN AWDM/0145/16
DATE ~~VALID~~ Rec'd 30/3/16

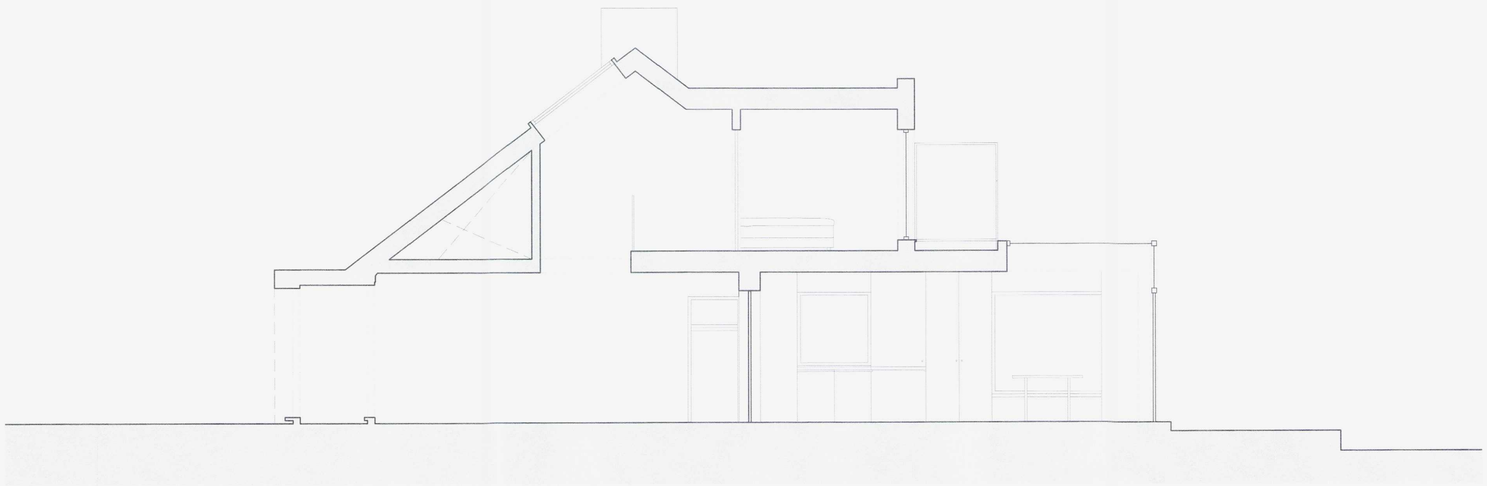

+SX Section A - scale 1:50 at A1

Scale in Metres

0 1 5

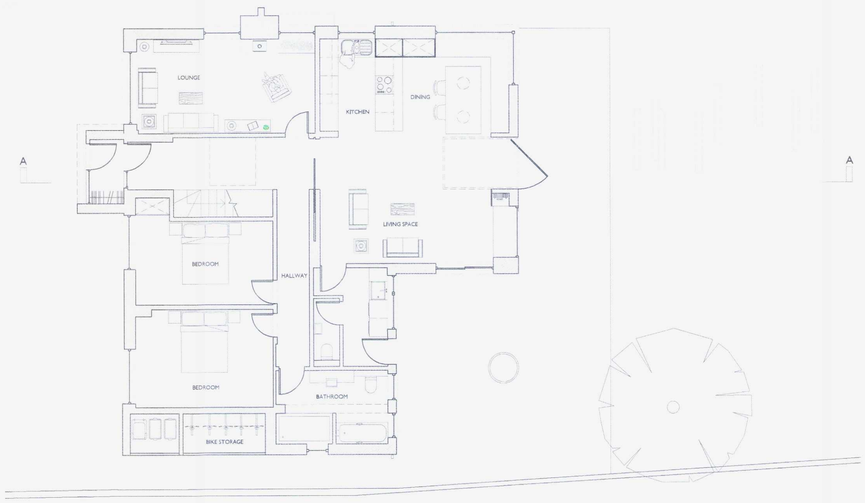

+LP Location plan - scale 1:100 at A1

Scale in Metres

0 1 2 3 4 5 10

N

+EL East elevation - scale 1:50 at A1

Scale in Metres

0 1 5

APPLICATION FOR DETAILED
PLANNING CONSENT

REVISION

Liam Russell Architects
architecture and development

24 Windlesham Road, Brighton, East Sussex, BN1 3AG, UK
- t +44 (0)845 180 3676 f +44(0)845 180 3675 www.liamrussellarchitects.com -
Liam Russell Architects Ltd registered in England and Wales 04758636

JOB 55 RIVERSIDE ROAD SHOREHAM-BY-SEA BN43 5RB	CHECKED LRA
	DRAWN JJM
CLIENT MR AND MRS PEARCE	DATE 02.16
	SCALE 1:50/100 @ A1 1:100/200 @ A3
DRAWING PROPOSED SECTION & EAST ELEVATION	REVISION REV D
	NUMBER 1374-PA-012

DO NOT SCALE FROM THIS DRAWING. THIS DRAWING IS COPYRIGH