Only figured dimensions are to be used. All dimensions to be checked on site.

Please note: Refer to 'type' of drawing below; planning drawings should only be treated as such.


Notes

AMENDMENT

Scale in Metres

0 1 5

ADUR & WORTHING
PLANNING SERVICES
PLAN AWDM/0145/16
DATE VALID Rec 30/3/16

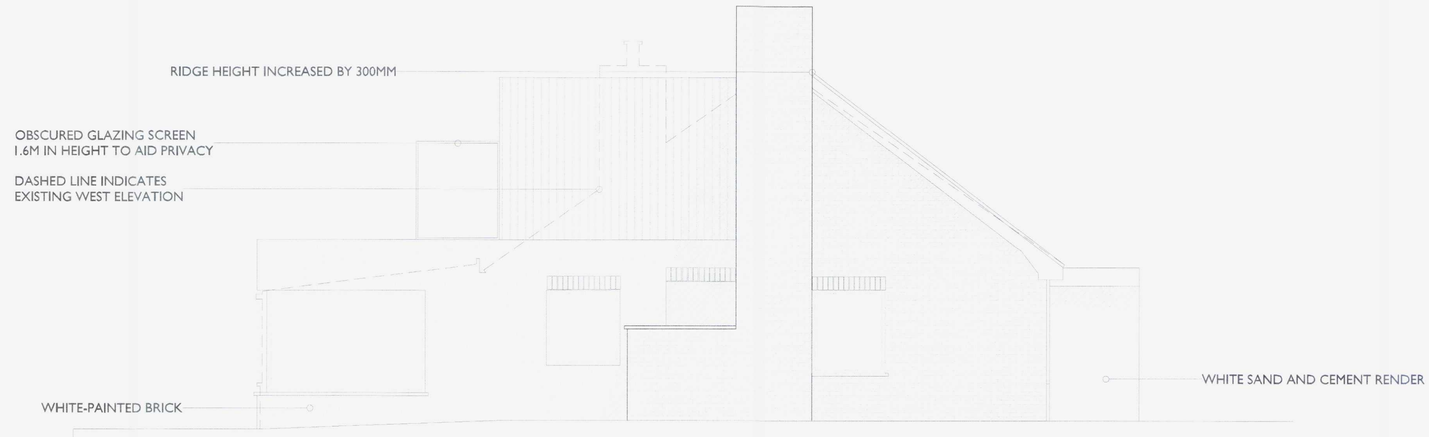

+EL Proposed west elevation - scale 1:50 at A1



+EL Proposed north facing elevation - scale 1:50 at A1



+EL South-facing elevation - scale 1:50 at A1

APPLICATION FOR DETAILED
PLANNING CONSENT

REVISION
RIDGE HEIGHT INCREASED BY 300MM
OBSCURE GLAZED SCREEN TO BALCONY
VERTICAL METAL WORK BALUSTRADE

Liam Russell Architects
architecture and development

24 Windlesham Road, Brighton, East Sussex, BN1 3AG, UK
t +44 (0)845 180 3676 f +44(0)845 180 3675 www.liamrussellarchitects.com
Liam Russell Architects Ltd registered in England and Wales 04758636

JOB 55 RIVERSIDE ROAD SHOREHAM-BY-SEA BN43 5RB	CHECKED LRA
	DRAWN JJM
CLIENT MR AND MRS PEARCE	DATE 03.16
	SCALE 1:50/100 @ A1 1:100/200 @ A3
DRAWING PROPOSED ELEVATIONS	REVISION REV F
	NUMBER 1374-PA-013

DO NOT SCALE FROM THIS DRAWING. THIS DRAWING IS COPYRIGHT ©