ADUR & WORTHING PLANNING SERVICES	
PLAN	AWDM/ 0768/14
DATE VALID	- 9 JUN 2014

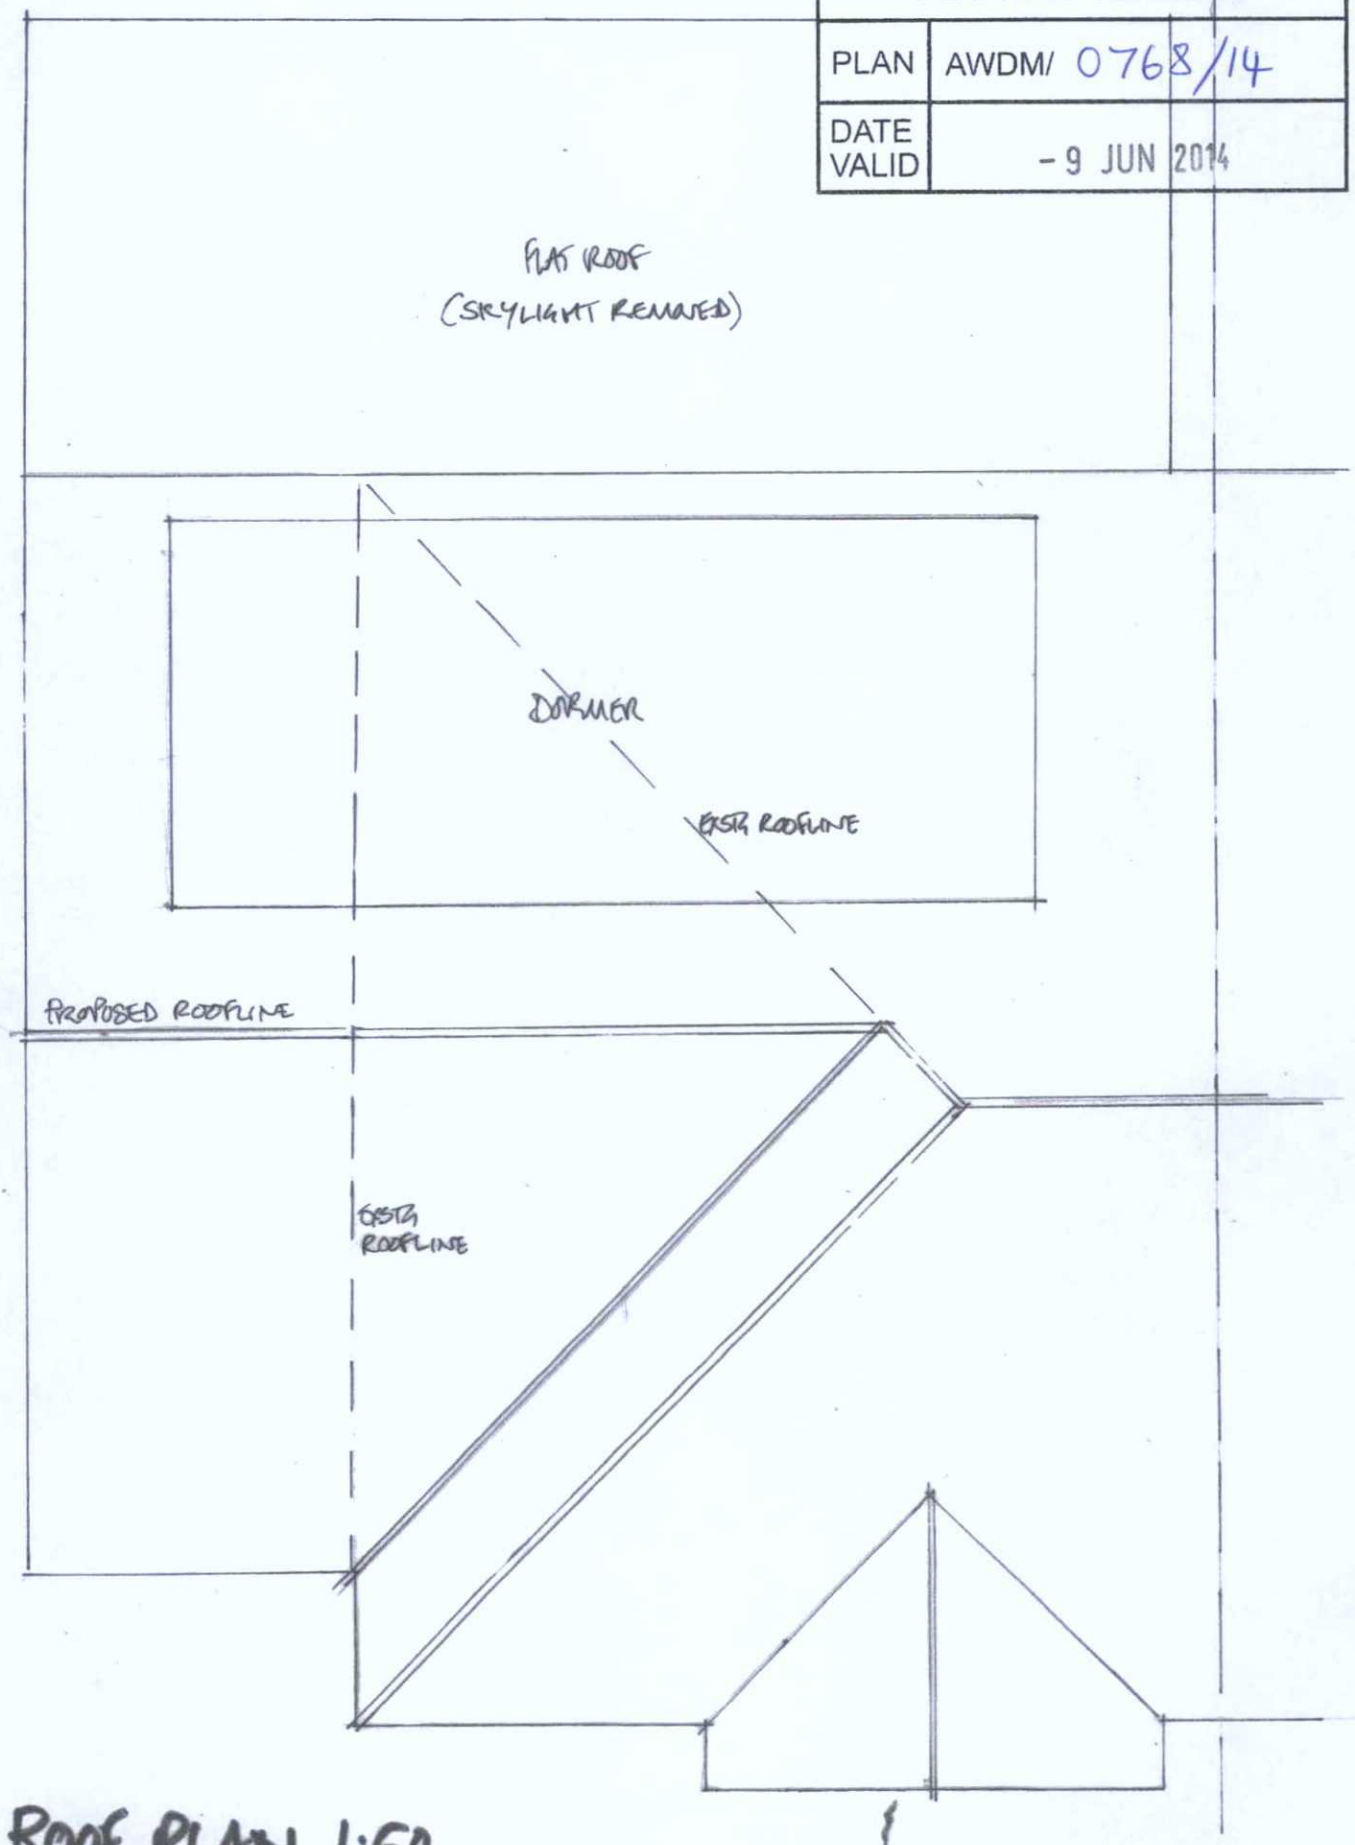

ROOF PLAN 1:50