



0 East Elevation

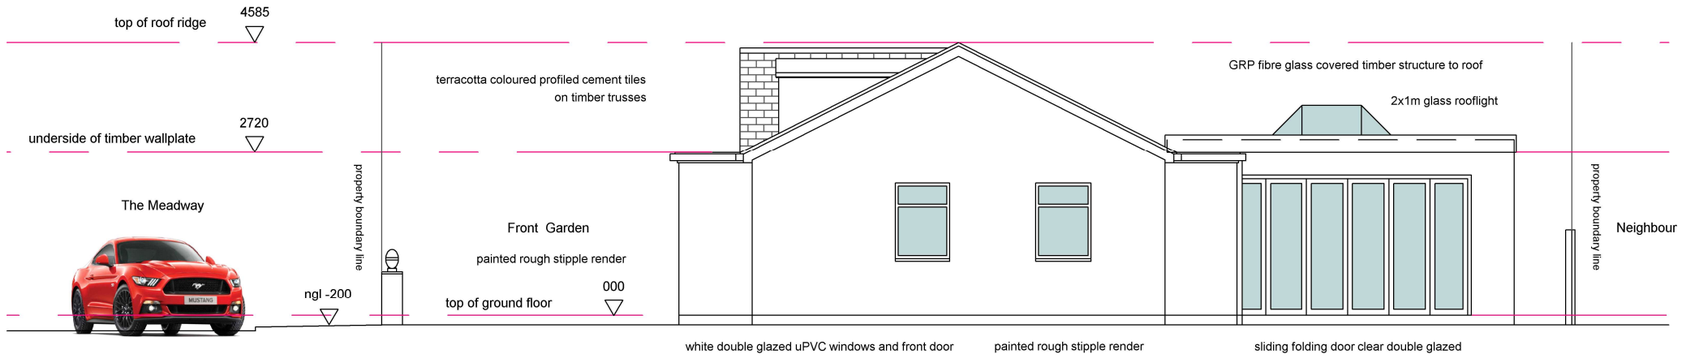

0 North Elevation

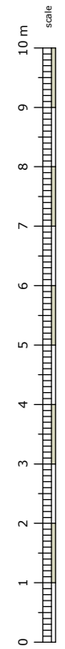

NO 09

TITLE Proposed Elevations

TIETEL

DRAWN CJC GETEKEN

SCALE 1:50

PROJEK

Martin and Rene De Lange Stean

2 The Meadway, Shoreham by Sea BN43 5RP

PROJECT

REFERENCE VERWYS

CHRISTOPHER
COWLEY AND
ASSOCIATES
079-86340719
c.cowley@tiscali.co.uk