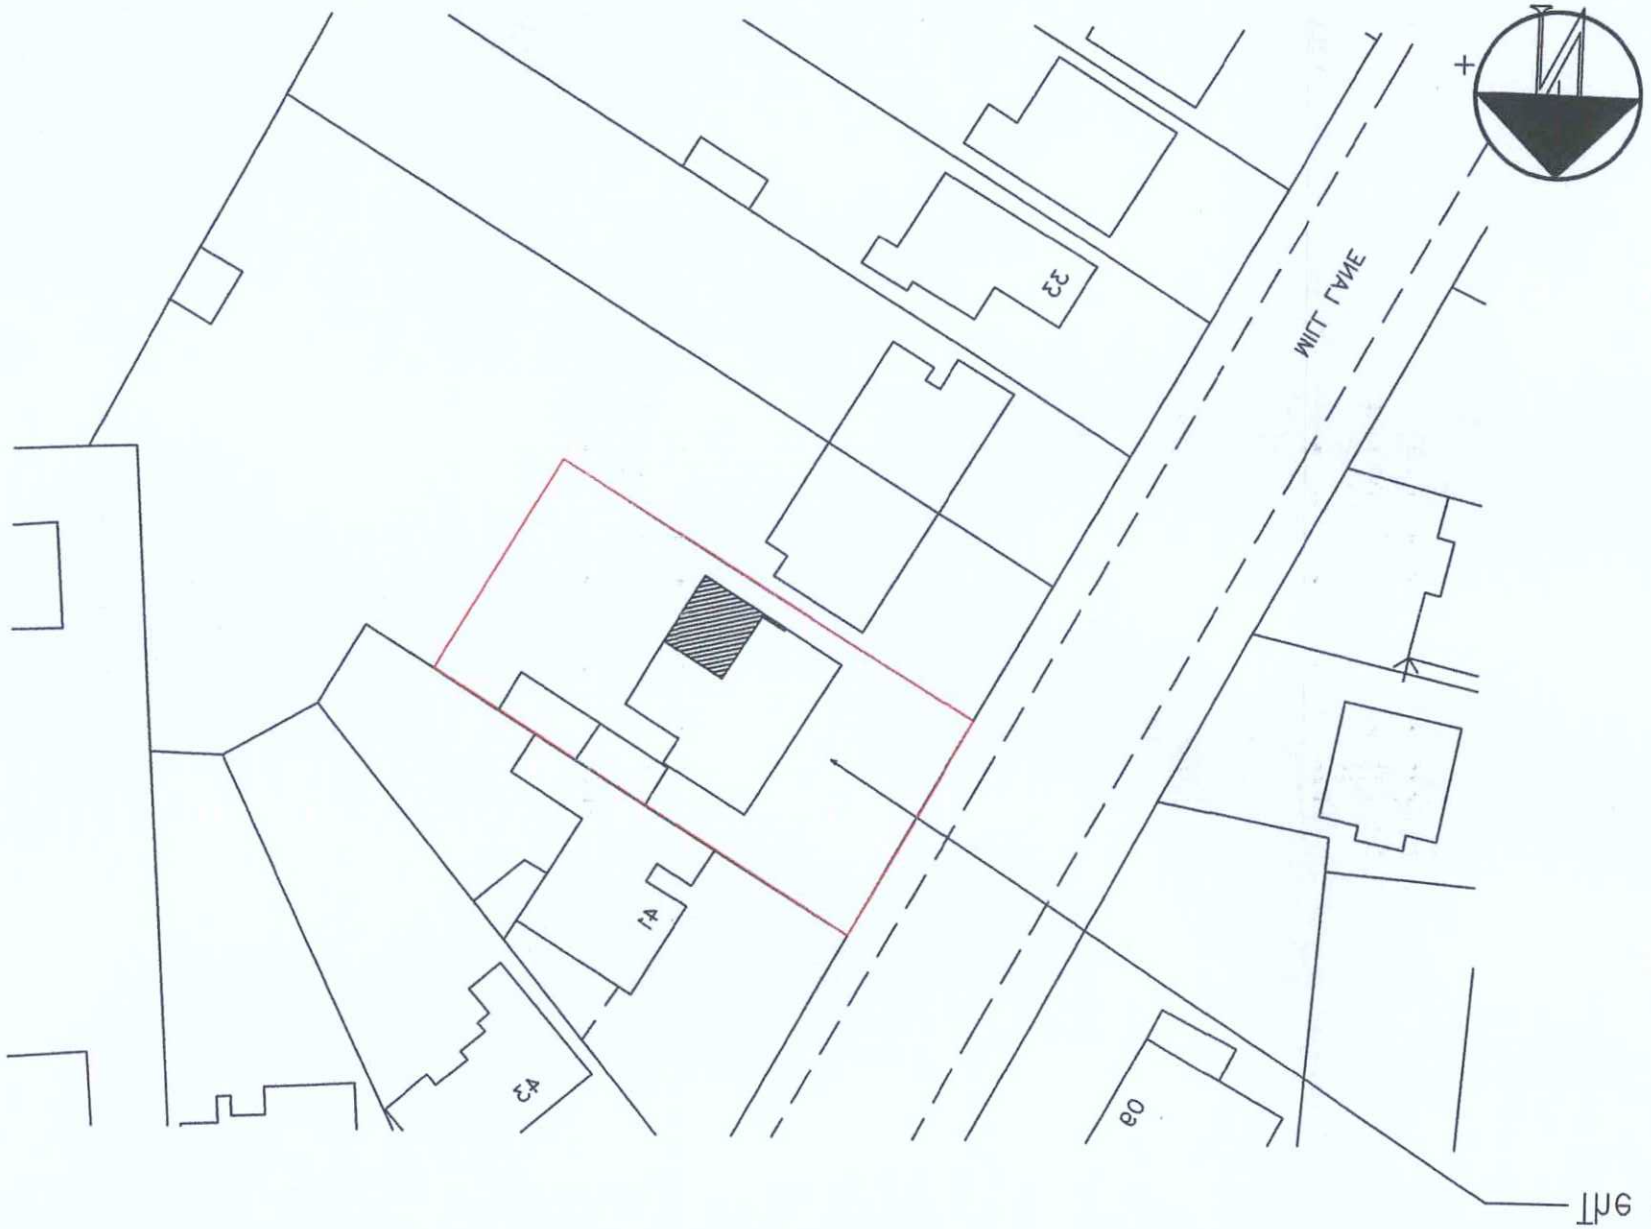

Block Plan 1:500

Copyright of:
RJA Planning & Building Consultants
16 Greenacres
Shoreham-By-Sea
West Sussex
BN43 5WY
Tel: 01273 467297
Fax: 01273 467297
Email: rex@rjabpc.co.uk

Project:
39 Mill Lane
Shoreham-By-Sea
West Sussex

Title:
Location & Block Plans

Client:
Mr & Mrs Johnson

Scale:
1:1250, 1:500 @ A3

Date:

Drawn:

Drg. No. 14479-Loc

Rev'n

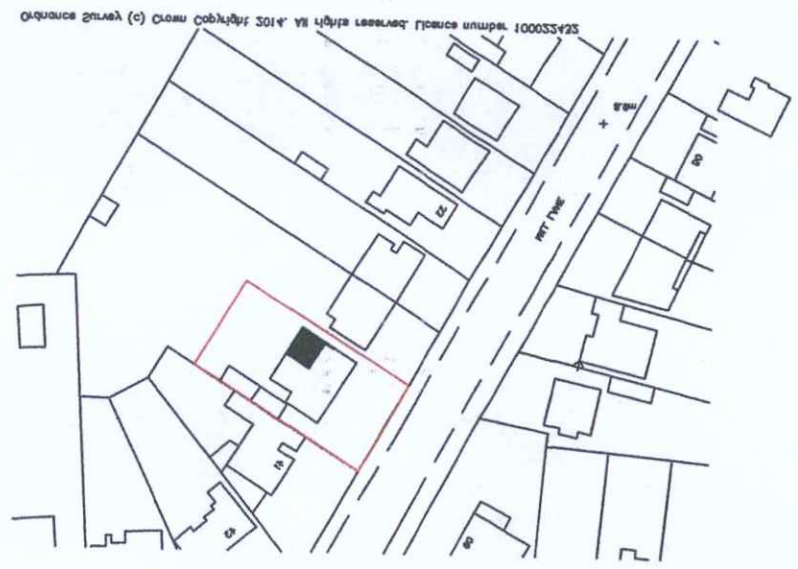

Location Plan 1:1250

