1m 2m 3m 4m 5m 6m 7m 8m 9m 10m
1:50 Scale Bar

1m 2m 3m 4m 5m 6m 7m 8m 9m 10m
1:100 Scale Bar

ADUR & WORTHING PLANNING SERVICES
PLAN: AWDM/ 0336/14
DATE VALID: 20/3/14.



Existing West Elevation



Existing South Elevation

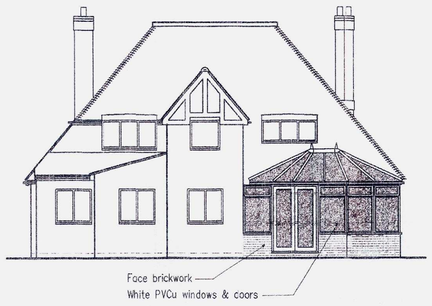

Proposed West Elevation

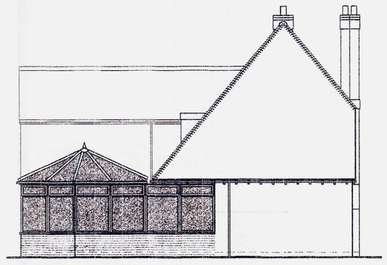

Proposed South Elevation

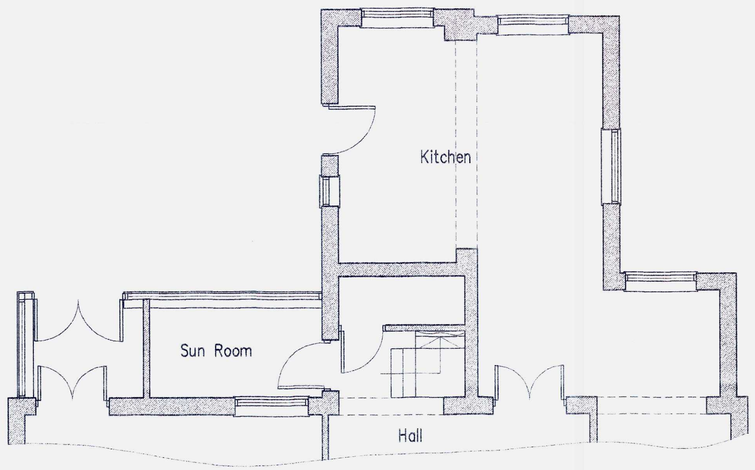

Existing Part Ground Floor Plan

Proposed Part Ground Floor Plan

Proposed Conservatory At: 39 Mill Lane, Shoreham-By-Sea, West Sussex

rja Planning & Building Consultants Ltd.
16 Greenacres
Shoreham-By-Sea
West Sussex
BN43 5WY
t/f: 01273 467297 mob: 07971 375739
e: rex@rjapbc.co.uk web: www.rjapbc.co.uk

Chartered Institute of Architectural Technologists

PROJECT: 39 Mill Lane, Shoreham-By-Sea, West Sussex
DRAWING TITLE: Existing & Proposed Floor Plans & Elevations
CLIENT: Mr & Mrs M. Johnson
DWG NO: 14476-01
REVISION:
SCALE: 1:50, 1:100 @ A1
DATE: 12.03.14
DRAWN: rex