


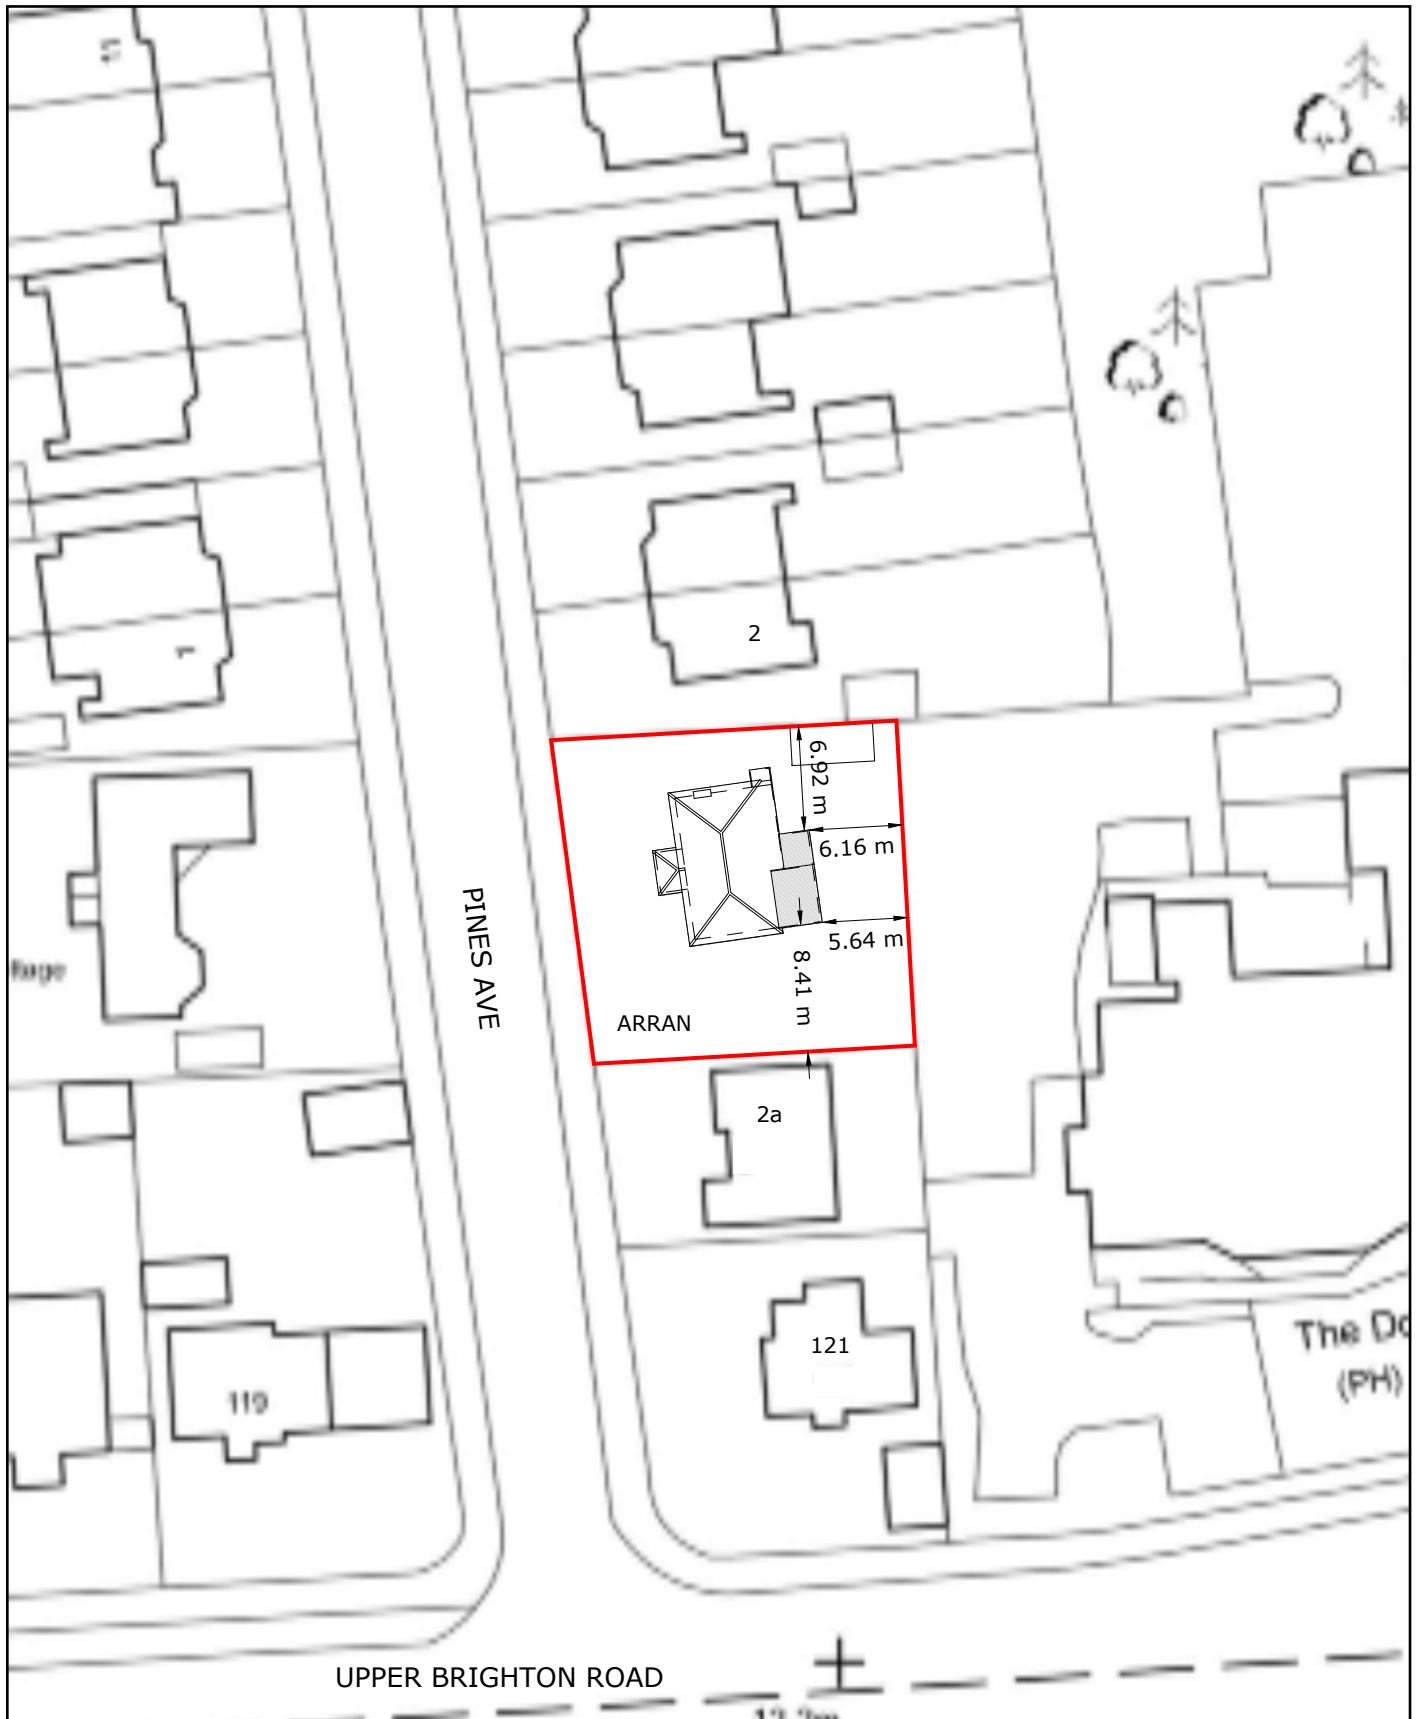


BLOCK PLAN 1:500 @ A4


ARRAN,
PINES AVENUE,
WORTHING,
BN14 9JQ

DRWG No: DS/ ELLERY/ 03

02/ 09/ 2026

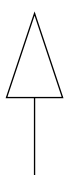

NORTH

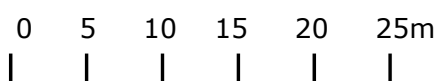

1:500 @ A4