

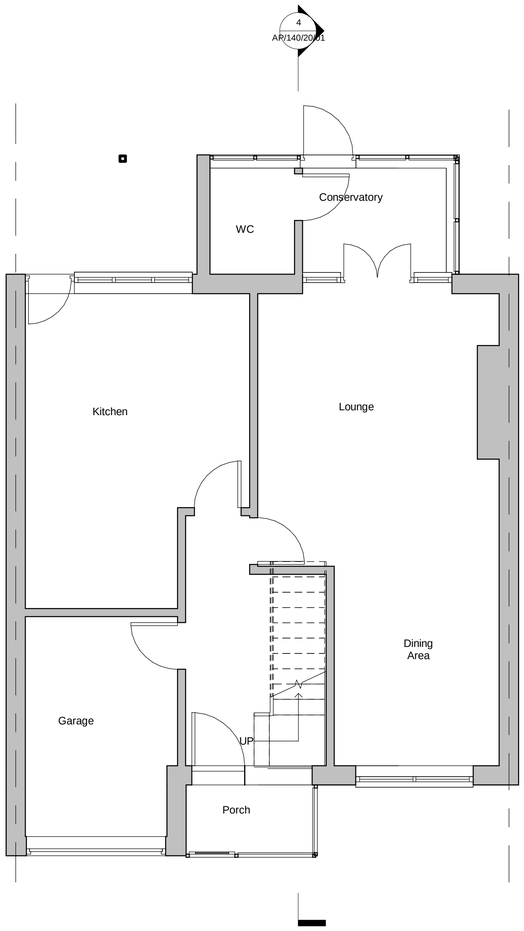



1 Ground Level
1 : 50

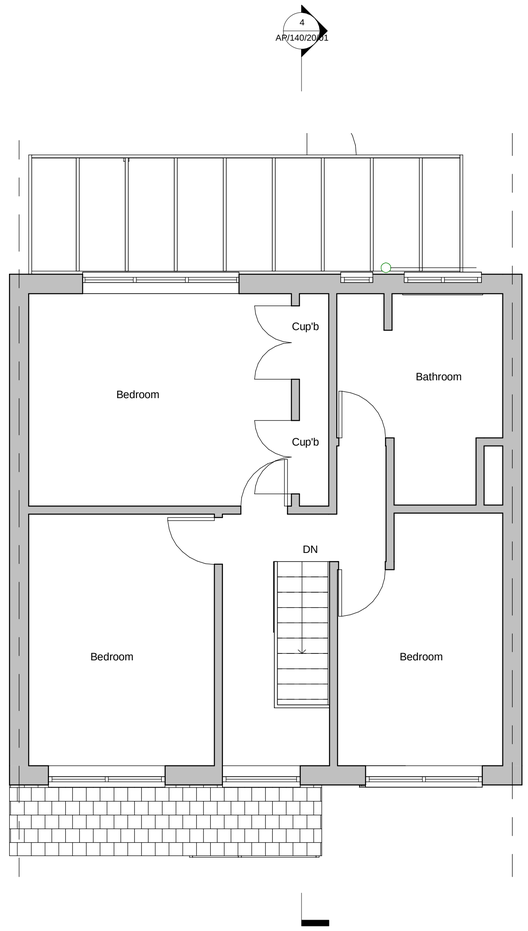


2 First Floor
1 : 50

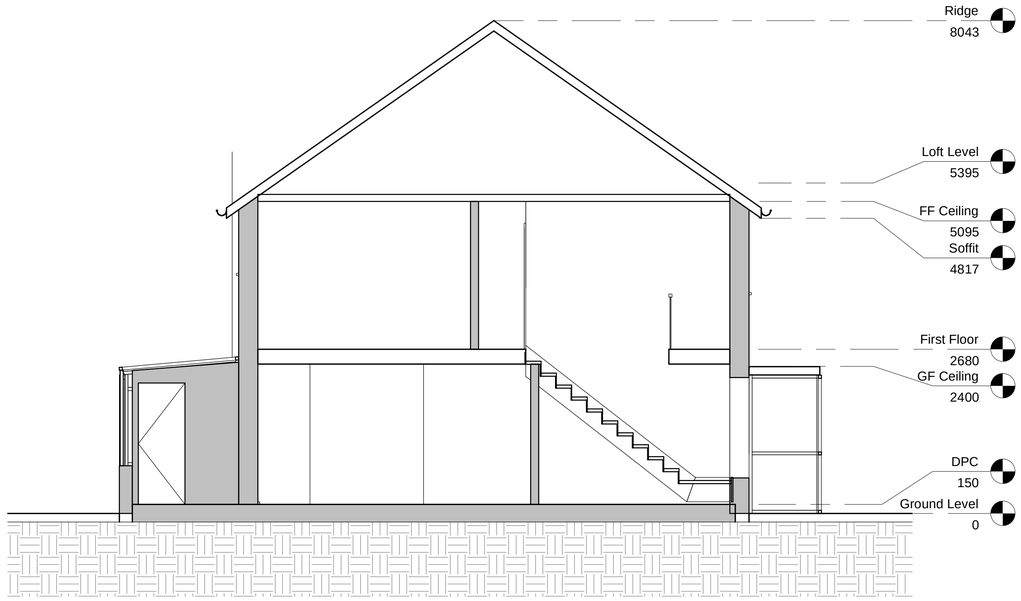


4 Section A-A
1 : 50

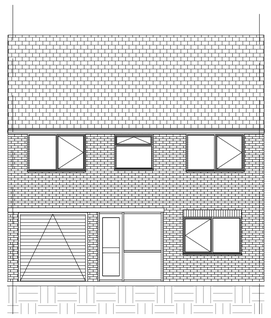


5 Front Elevation (North)
1 : 100

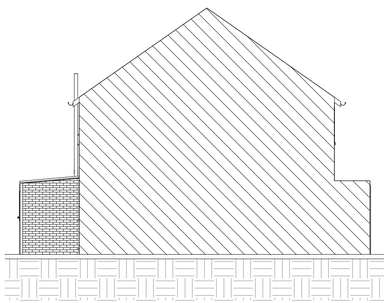

6 Side Elevation (East)
1 : 100

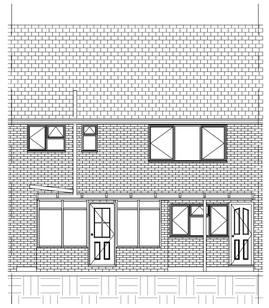


7 Rear Elevation (South)
1 : 100

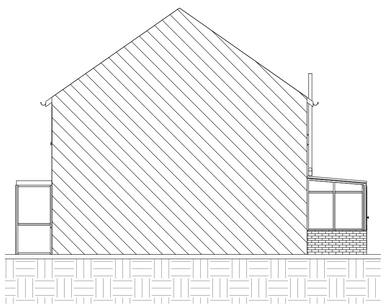

8 Side Elevation (West)
1 : 100

North



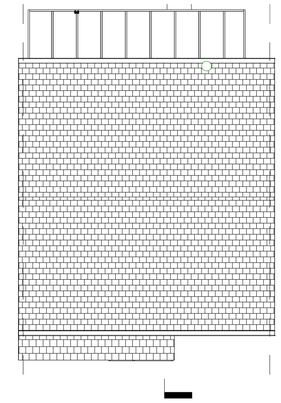

3 Roof Plan
1 : 100

0m 2m 4m 6m 8m 10m
VISUAL SCALE 1:100 @ A1

0m 1m 2m 3m 4m 5m
VISUAL SCALE 1:50 @ A1

All dimension to be verified on site, any discrepencies to be reported to Designer prior to setting out or ordering of any materials.

This drawing has been produced for the specific client and project identified below and is not intended for use by any other person or for any other purpose.

This drawing is protected under The Copyright, Designs and Patents Act 1988.

Revisions

Client
Tim & Lucy

Project Address
140 Harbour Way
Shoreham By Sea
BN43 5HJ

Project
Loft Conversion

Drawing Title
Existing Plans & Elevations

Drawing number	Rev
AP/140/20/01	

Scale:	Paper Size:
As indicated	A1