
FOR PLANNING PURPOSES

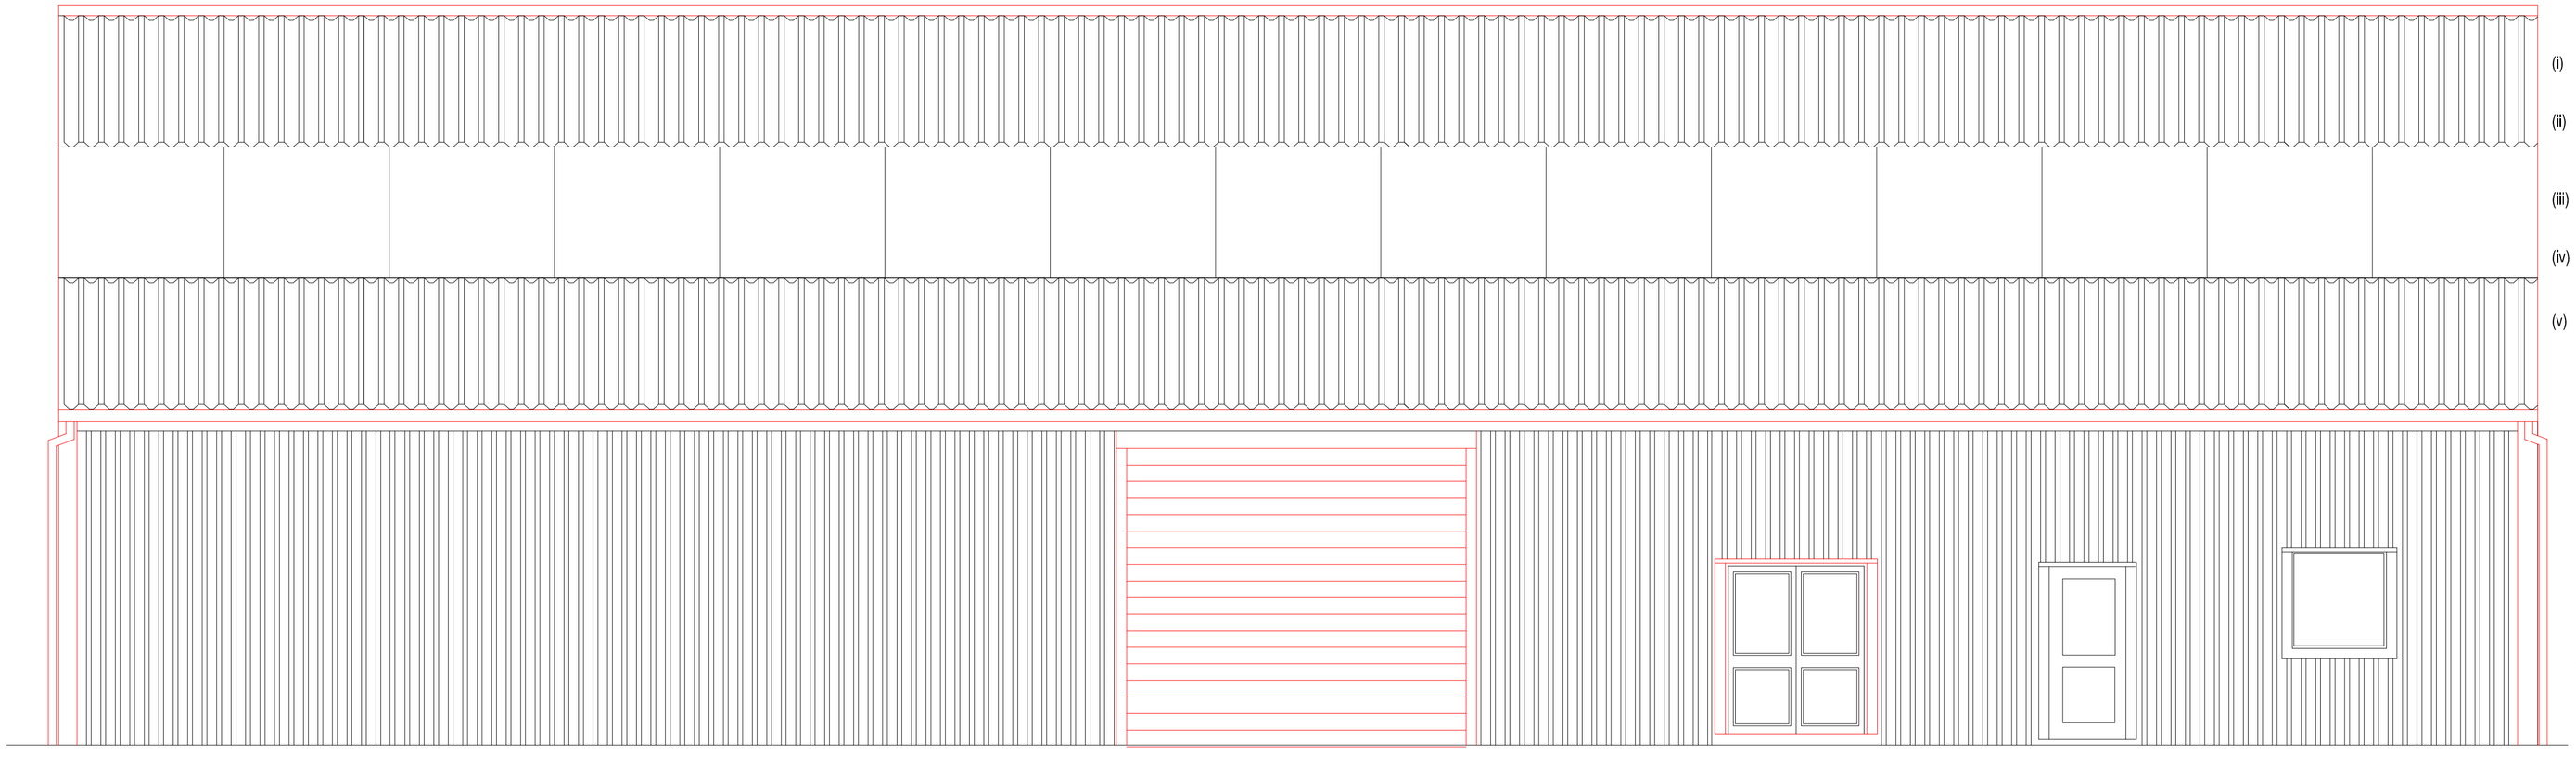

EAST ELEVATION



WEST ELEVATION

Scale in Metres

0 1 2 3 4 5 6 7 8 9 10

for 1:50

NOTES.

(i) This drawing is not to be scaled by contractors , work to figured dimensions only, confirmed on site.

(ii) This drawing is to be read in conjunction with all relevant architectural drawings, detailed specifications where applicable and all associated drawings in this series.

(iii) Any discrepancy on this drawing is to be reported immediately to the owner for clarification.

(iv) The contractor is responsible for all temporary works and for the stability of the works in progress.

(v) Copyright for all drawings/designs part or full shall remain with KEL in accordance with the Copyright Act 1988

© Copyright

Revision	Date

Client

Mr D. Chatt on behalf of Sussex Refrigeration Wholesale

Project

Unit 4
Harbour Way
Shoreham By Sea
BN43 5HZ

Title

East and West Elevations
Existing

Building Advisor Ltd

RICS

11,Dale View
Hove
East Sussex
BN3 8LA

TEL/FAX 01273 774867
Mobile 07767 481463
E-mail keith@kelbuilding.co.uk

Scales	Date	Drawn
1:50	Oct 2022	KEL
Project No.	**Paper Size**	**Dwg. No.**
0783	A1	001

BUY WITH CONFIDENCE