

FOR PLANNING PURPOSES

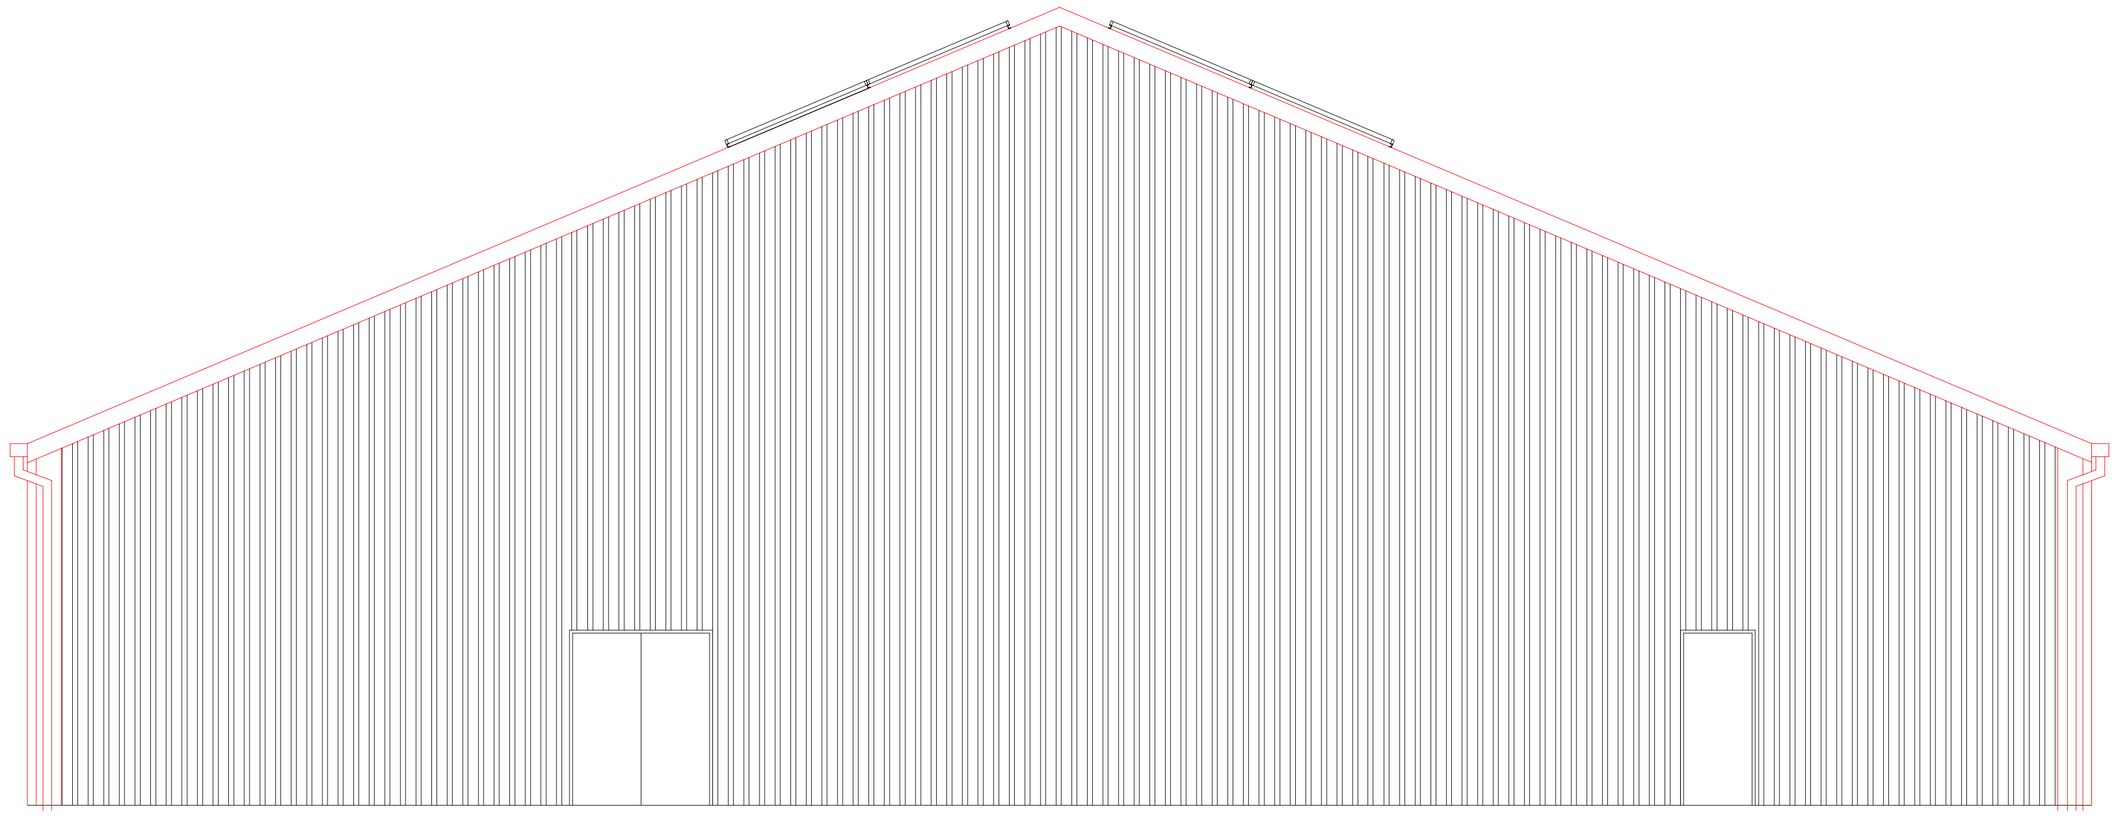

NORTH ELEVATION

48 Jinko 400w P-Type Panels each side on
40mm railings fixed to roof. Each panel 1.772m x 1.134m

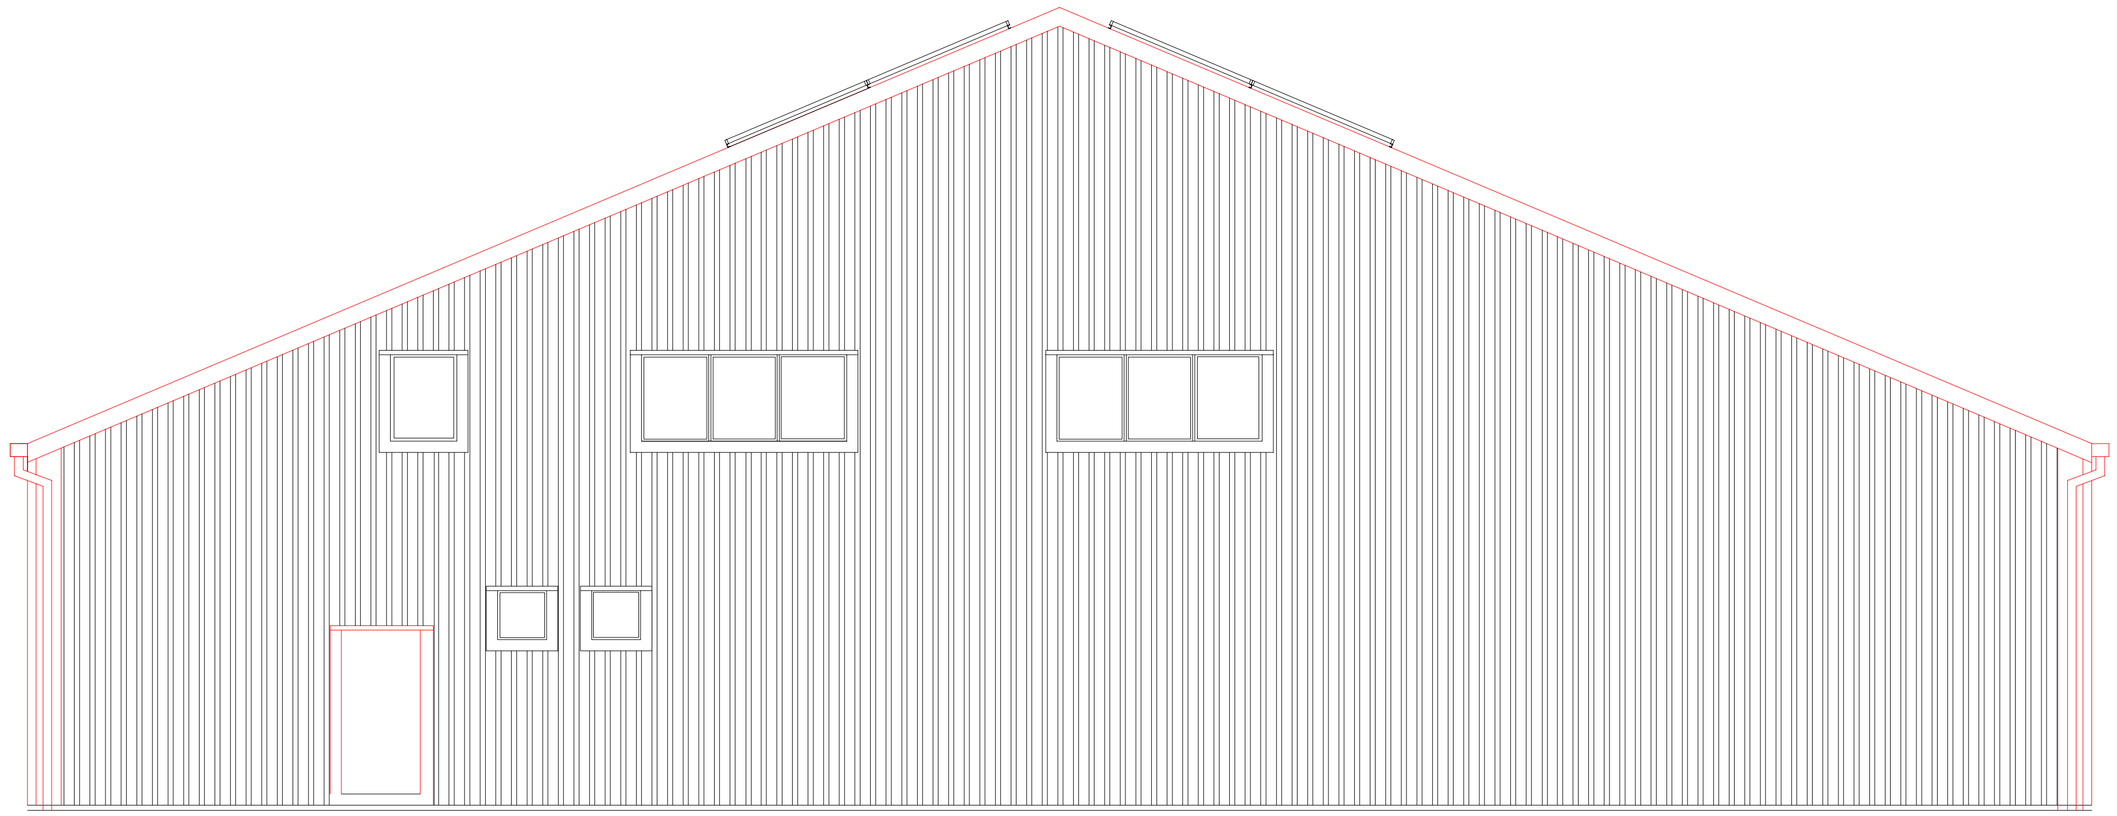

SOUTH ELEVATION

Scale In Metres
0 1 2 3 4 5 6 7 8 9 10

for 1:50

NOTES.

(i) This drawing is not to be scaled by contractors , work to figured dimensions only, confirmed on site.

(ii) This drawing is to be read in conjunction with all relevant architectural drawings, detailed specifications where applicable and all associated drawings in this series.

(iii) Any discrepancy on this drawing is to be reported immediately to the owner for clarification.

(iv) The contractor is responsible for all temporary works and for the stability of the works in progress.

(v) Copyright for all drawings/designs part or full shall remain with KEL in accordance with the Copyright Act 1988

Revision	Date
A Title changed to north and south	

Client: Mr D. Chatt on behalf of Sussex Refrigeration Wholesale

Project: Unit 4
Harbour Way
Shoreham By Sea
BN43 5HZ

Title: North and South Elevations
Proposed

Building Advisor Ltd
RICS

11,Dale View
Hove
East Sussex
BN3 8LA

TEL/FAX 01273 774867
Mobile 07767 481463
E-mail keith@kelbuilding.co.uk

Scales	Date	Drawn		
1:50	Oct 2022	KEL		A
Project No. 0783	Paper Size A1	Dwg. No. 005		

© Copyright