
FOR PLANNING PURPOSES

Scale in Metres

0 1 2 3 4 5 6 7 8 9 10

for 1:100

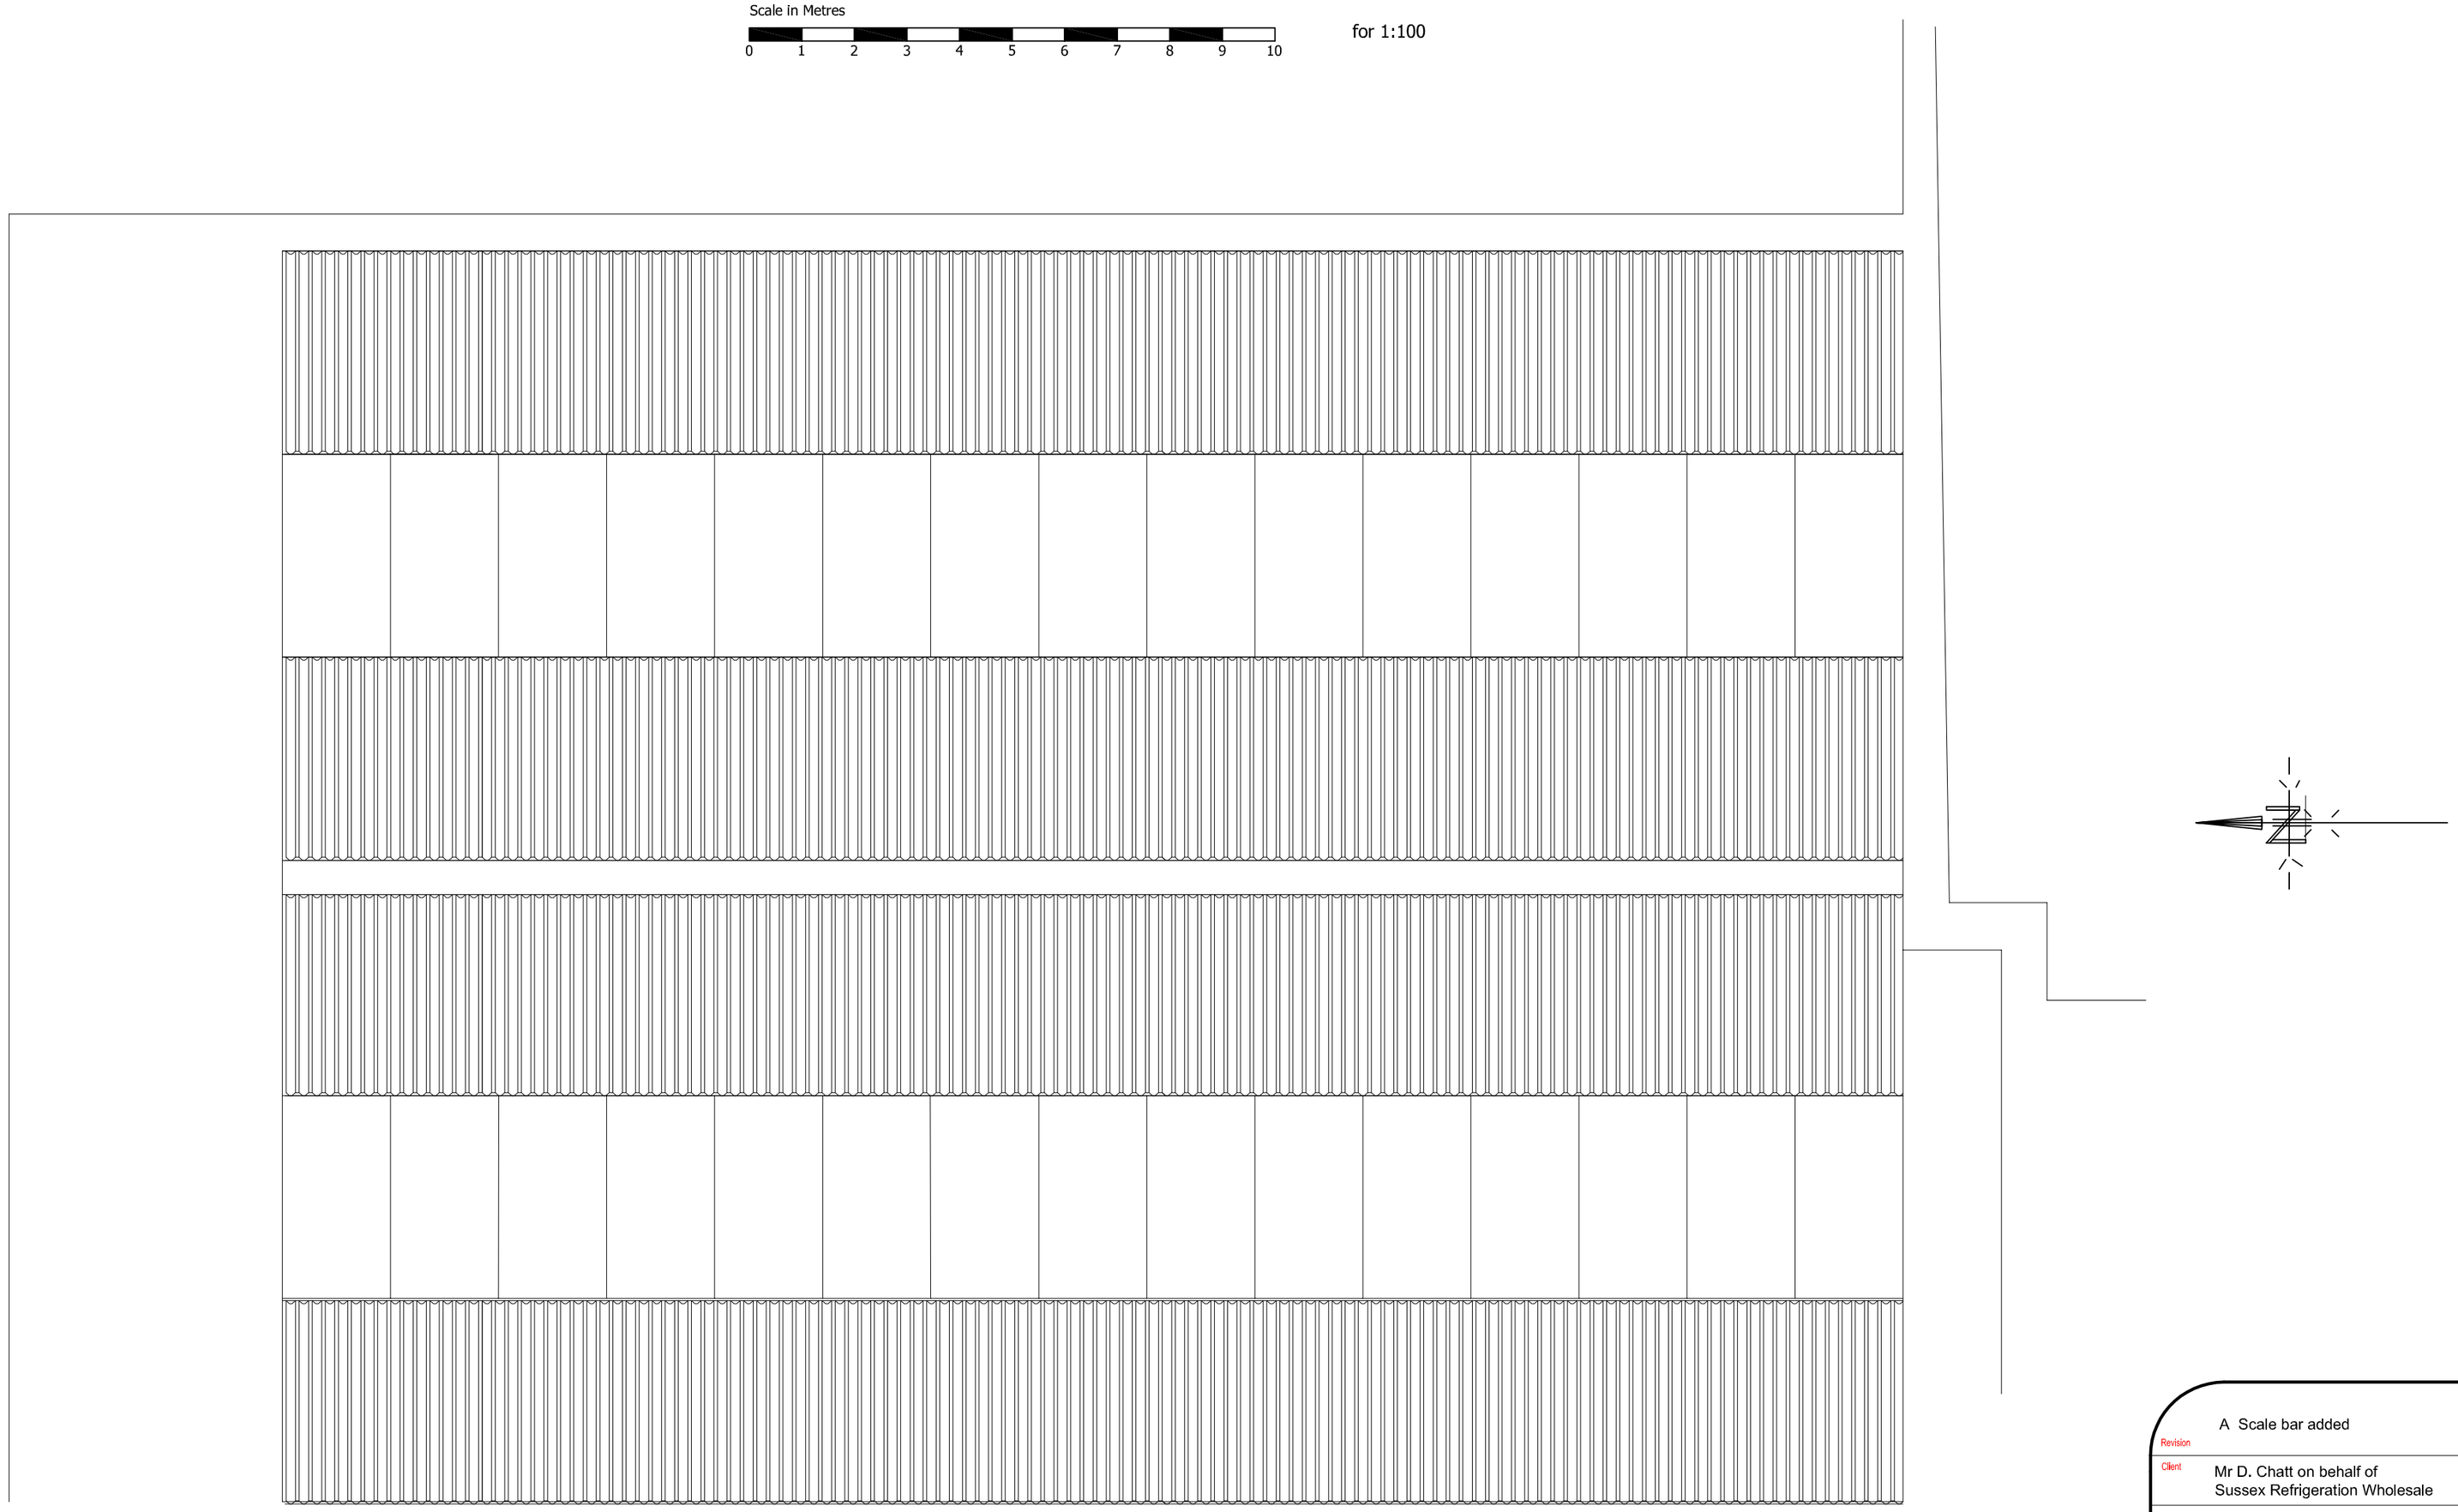

ROOF

Panels to be installed by
Steve Rooke Ltd
Unit 2
Thesiger Close
Meadow Road
Worthing
BN11 2RN

© Copyright

Revision		Date
	A Scale bar added	Oct 2022

Client: Mr D. Chatt on behalf of
Sussex Refrigeration Wholesale

Project: Unit 4
Harbour Way
Shoreham By Sea
BN43 5HZ

Title: Existing Roof

KEL Building Advisor Ltd RICS

11,Dale View
Hove
East Sussex
BN3 8LA

TEL/FAX 01273 774867
Mobile 07767 481463
E-mail keith@kelbuilding.co.uk

Scales	Date	Drawn		
1:100	Oct 2022	KEL	BUILT WITH CONFIDENCE	A
Project No. 0783	Paper Size A2	Dwg. No. 003		