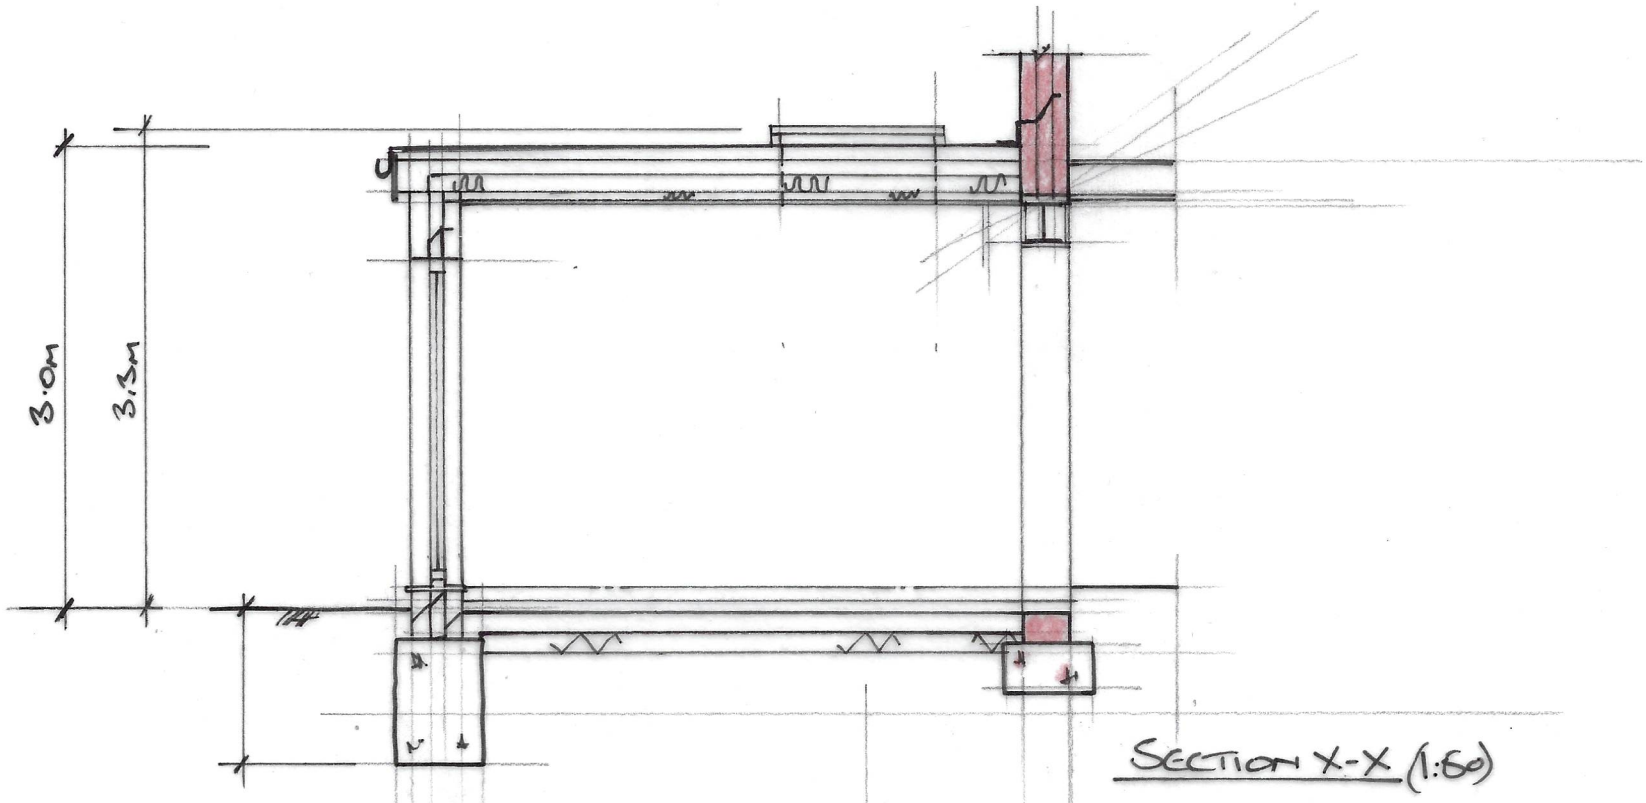

SECTION X-X (1:50)

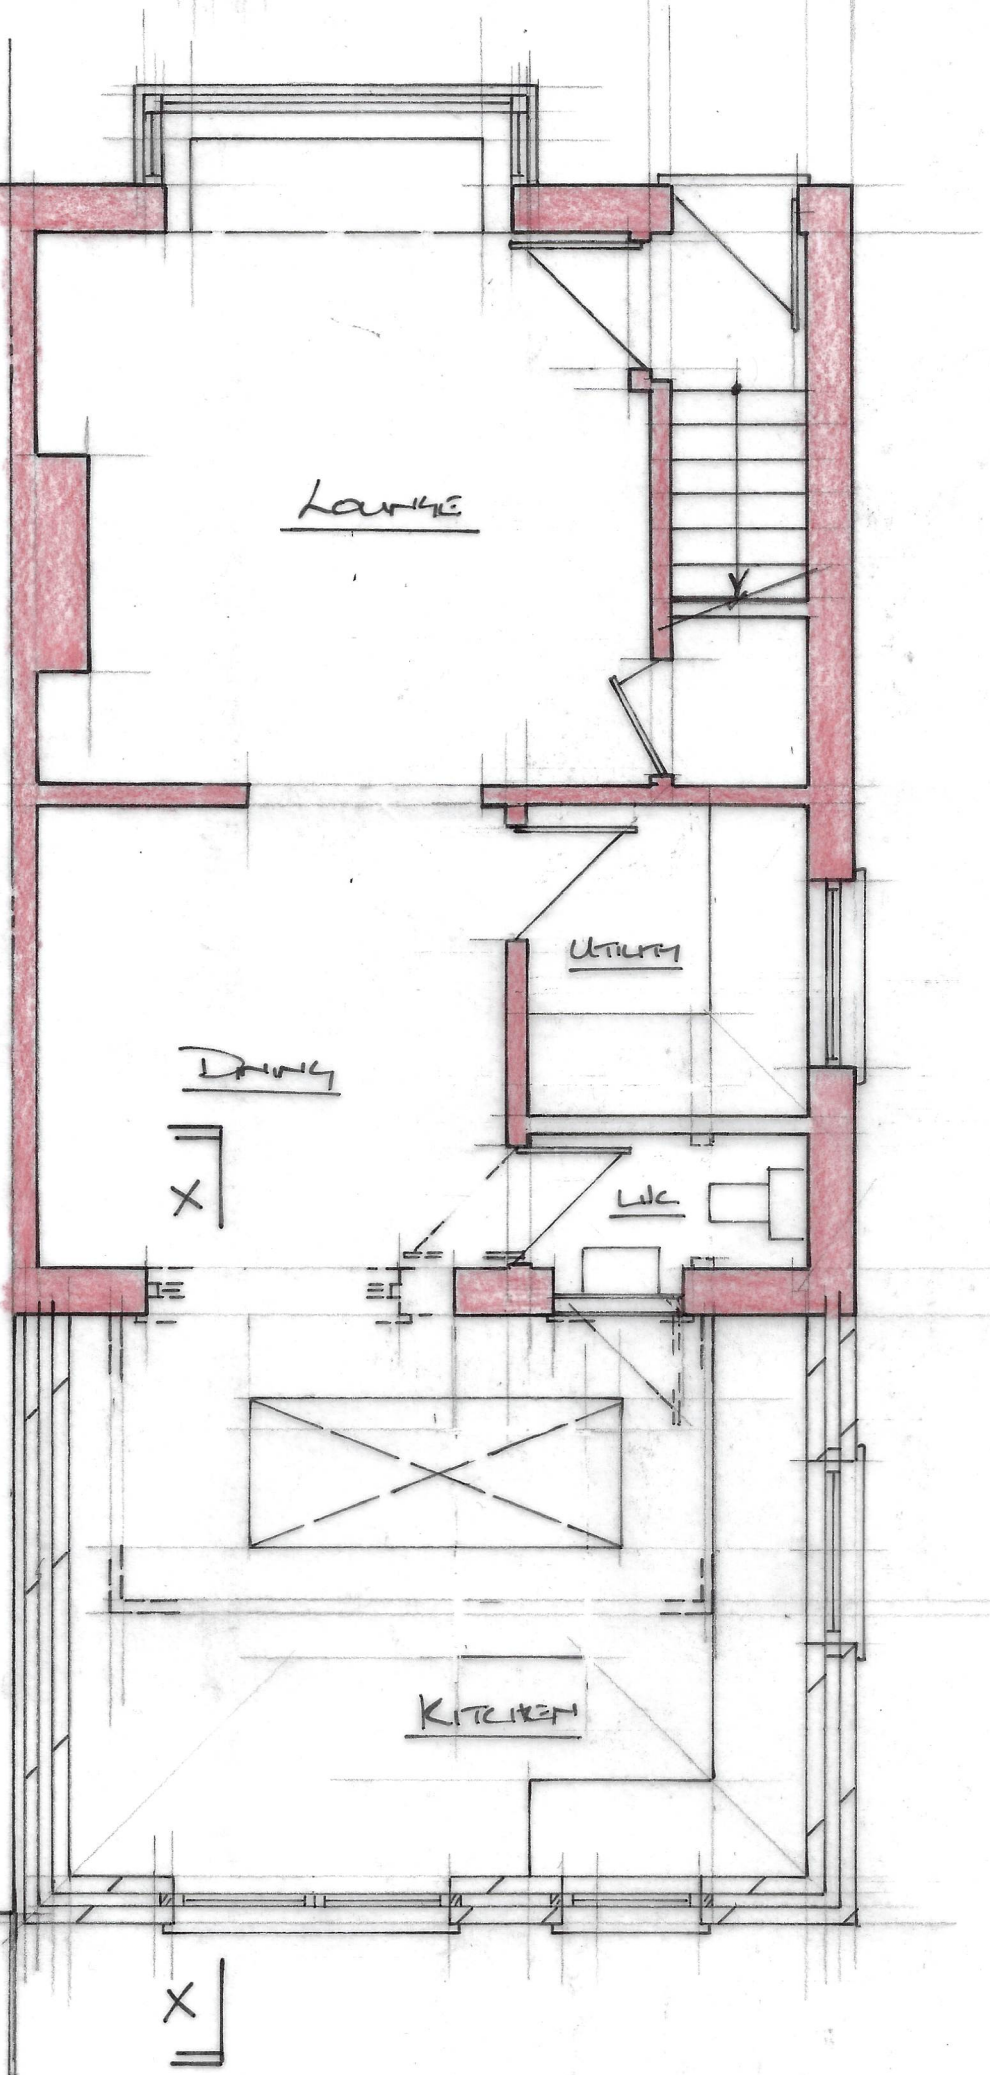



REAR ELEVATION (1:100)

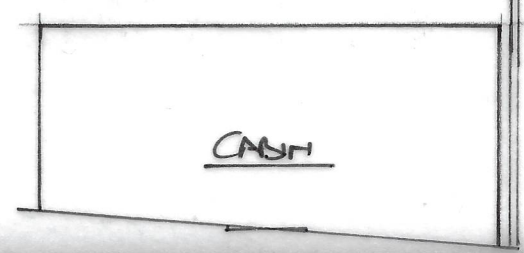

0m 1m 2m

1:50(A3)

GROUND FLOOR PLAN (1:50)

89 PORTHILL ROAD, LANCING
PROPOSED REAR EXTENSION

1:50 89PR/01