

Ordnance Survey, (c) Crown Copyright 2025. All rights reserved. Licence number 100022432

N

LOCATION PLAN
scale 1:1250

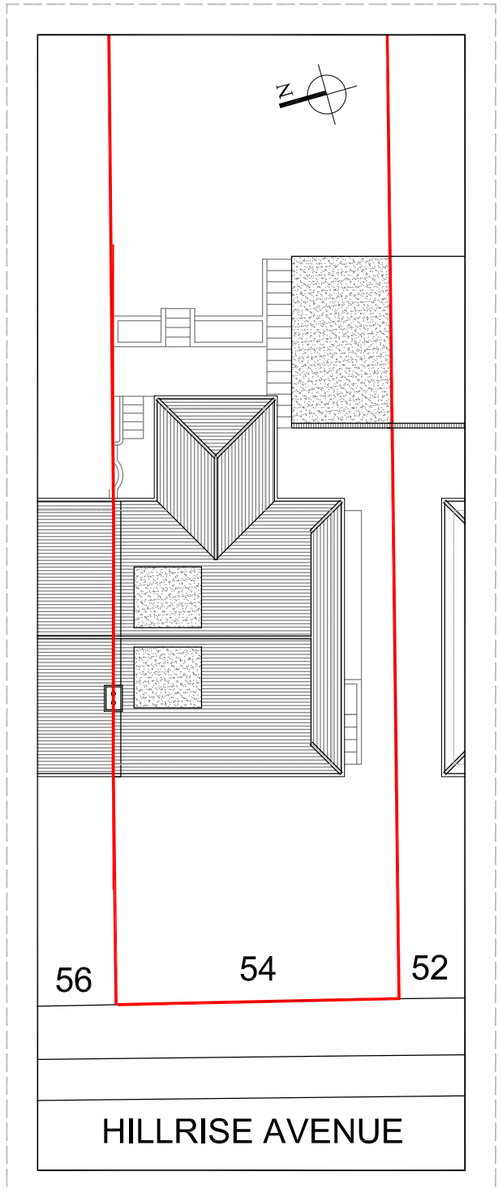

EXISTING BLOCK PLAN
scale 1:200

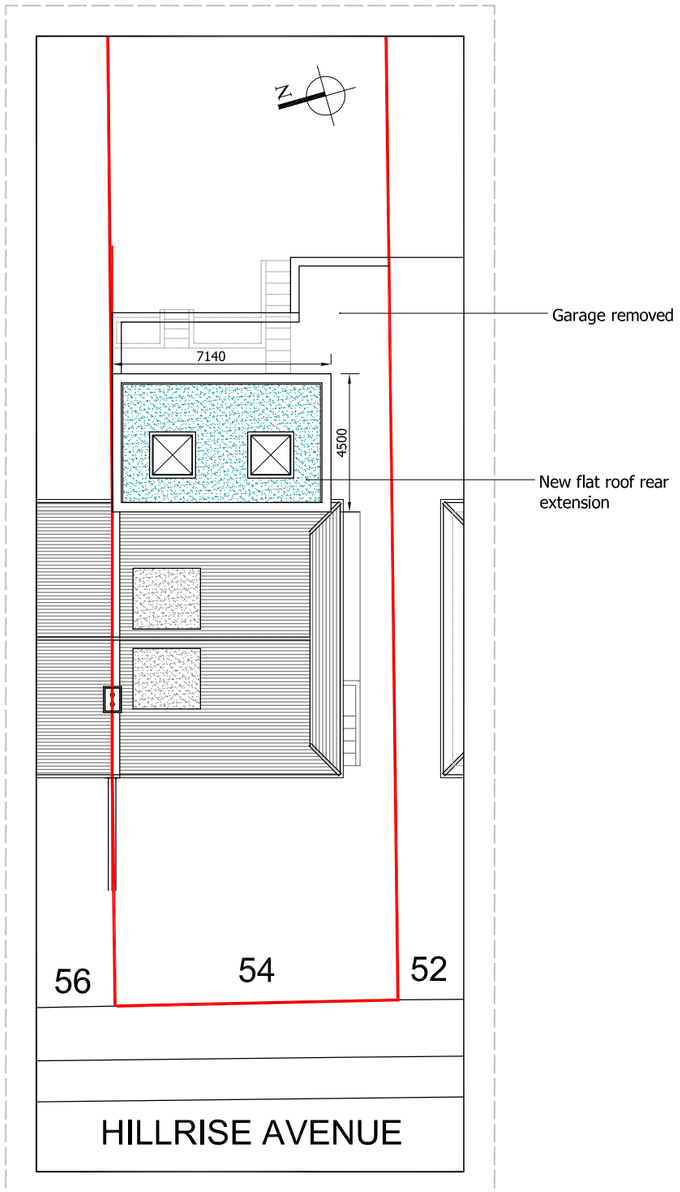

PROPOSED BLOCK PLAN
scale 1:200





CADGUYS ARCHITECTURAL SERVICES

CAD GUYS

07512090919
www.cadguys.co.uk
sonny@cadguys.co.uk

15-17 Middle Street,
Brighton, BN1 1AL
T: 0751 20 90 919
E: Sonny@cadguys.co.uk
W: www.cadguys.co.uk

Project					
54 HILLRISE AVENUE, SOMPTING, LANCING, BN15 0LU					
Drawing Title	**Date**	**Scale**	**Project No.**	**Drawing No.**	**Drawn by/Checked by**
Location and Block Plan	MAR-2025	1:1250/200/A3	CG-340	PA/01	SM

Rev	Date	Details
A	200324	Initial drawings sent out for review
B	250324	Revised design

Dimensions to be verified on site by contractor prior to commencement of work

This is the copyright of the practice and may not be reproduced in part or in whole without the prior written consent of the practice.