

EXISTING FRONT (WEST) ELEVATION

scale 1:100



EXISTING SIDE (SOUTH) ELEVATION

scale 1:100

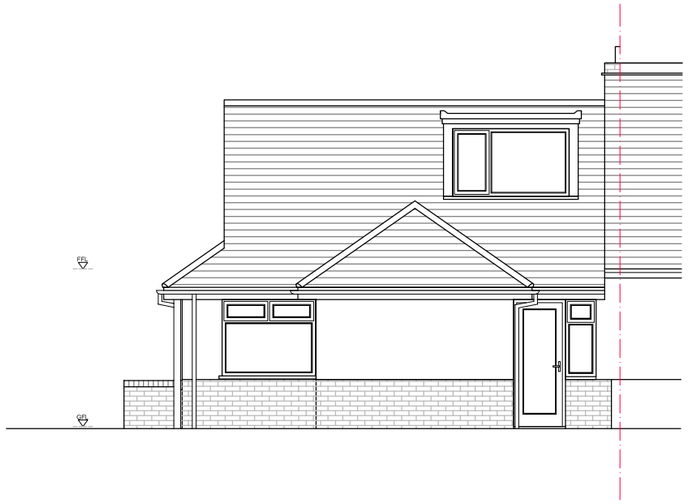

EXISTING REAR (EAST) ELEVATION

scale 1:100

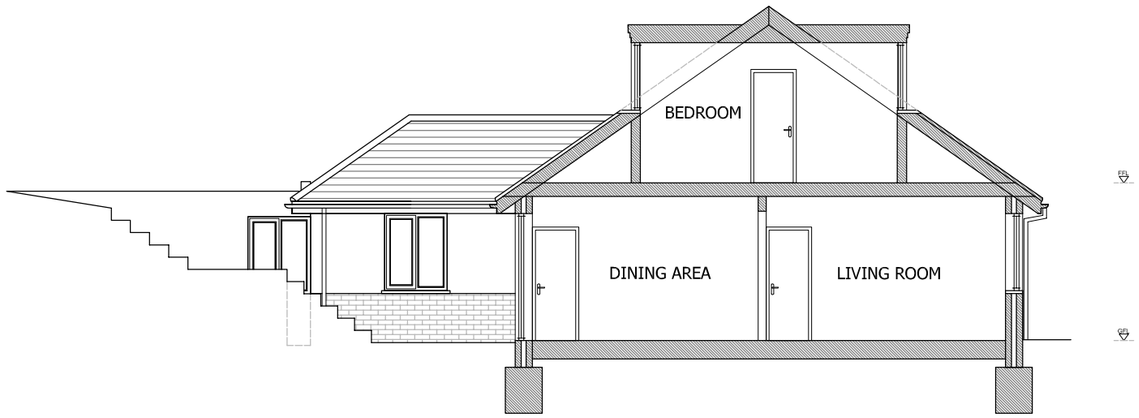

EXISTING SIDE (NORTH) ELEVATION

scale 1:100



CADGUYS ARCHITECTURAL SERVICES

CAD GUYS

07512090919
www.cadguys.co.uk
sonny@cadguys.co.uk

15-17 Middle Street,
Brighton, BN1 1AL
T: 0751 20 90 919
E: Sonny@cadguys.co.uk
W: www.cadguys.co.uk

Project						Rev	Date	Details
54 HILLRISE AVENUE, SOMPTING, LANCING, BN15 0LU						A	200324	Initial drawings sent out for review
Drawing Title	**Date**	**Scale**	**Project No.**	**Drawing No.**	**Drawn by/Checked by**			
Existing Elevations	MAR-2025	1:100/A3	CG-340	PA/03	SM			

Dimensions to be verified on site by contractor prior to commencement of work

This is the copyright of the practice and may not be reproduced in part or in whole without the prior written consent of the practice.