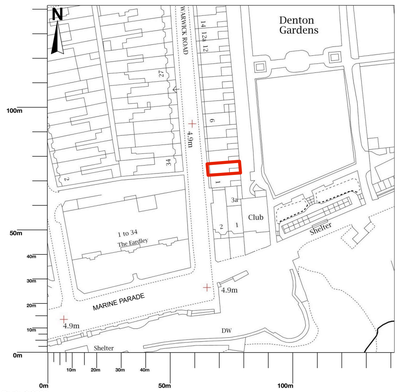



Scale 1:1250

0 20m 40m 60m 80m 100m

SCALE 1:1250

OS account No. 100006304

SITE LOCATION PLAN

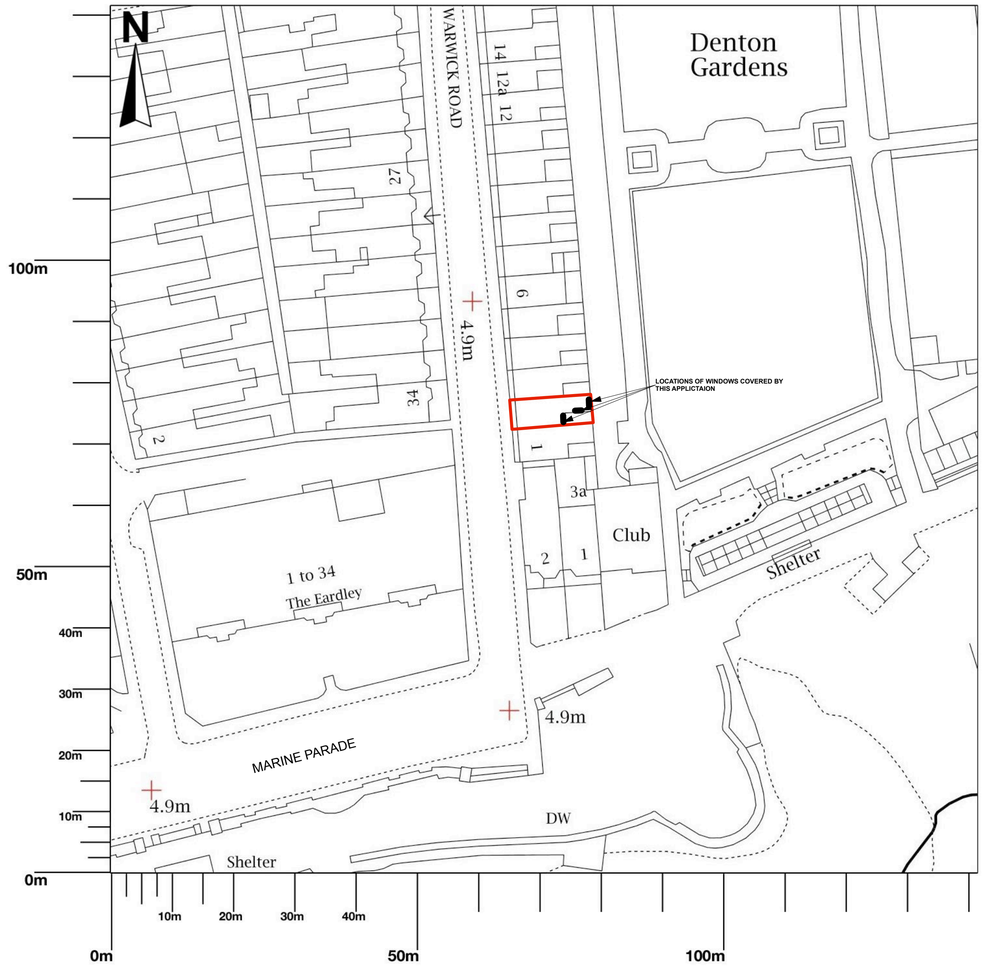

0 10m 20m 30m 40m 50m

SCALE 1:500

BLOCK PLAN

notes:

amendments:

Felce & Guy Partnership LLP
Architects

Studio 5 | English Close | Hove | BN3 7ET
T: 01273 736217 E: info@felceandguy.co.uk

project:	Window replacement.
location:	2 Warrick Road, Worthing
client:	Mr & Mrs D Lush
drawing:	Site Plan and Block PLan
scale:	1:500 & 1:1250
page:	A1
drawn by:	SM
checked by:	SM
date:	OCT 2021
drawing number:	2809 - 02
revision:	-

© Felce & Guy Partnership LLP