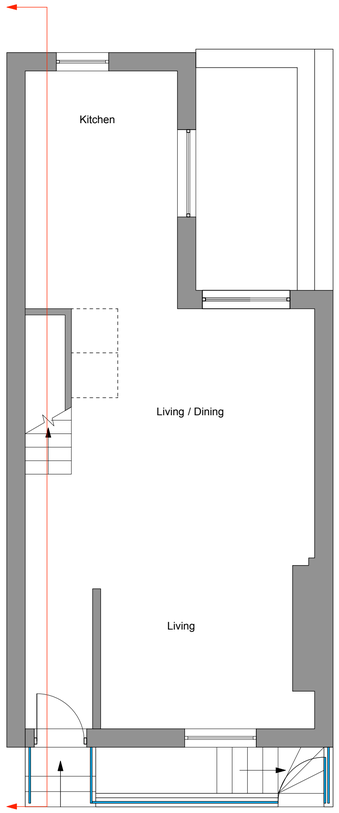

GROUND FLOOR PLAN

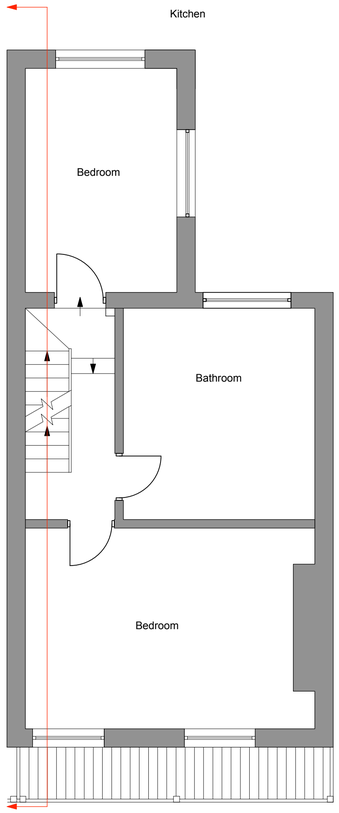

FIRST FLOOR PLAN

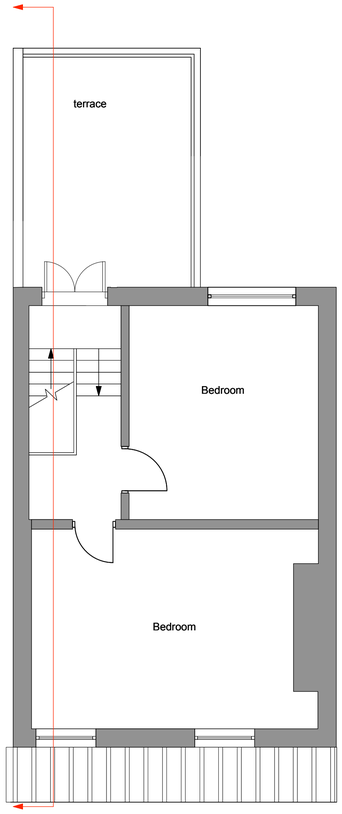

SECOND FLOOR PLAN

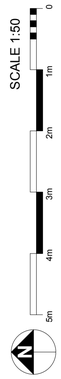

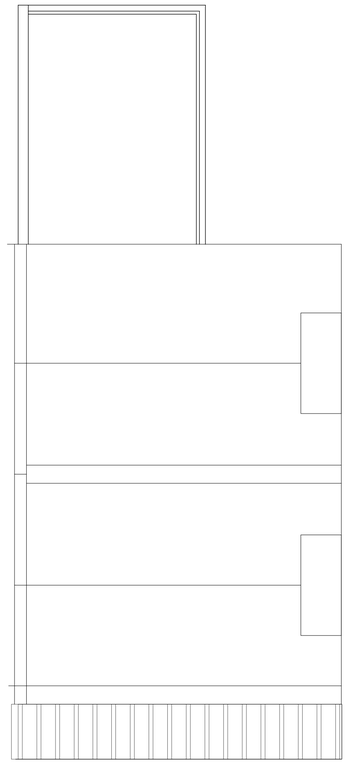

ROOF PLAN



REAR ELEVATION AS EXISTING



REAR ELEVATION AS PROPOSED

SIDE ELEVATION AS EXISTING

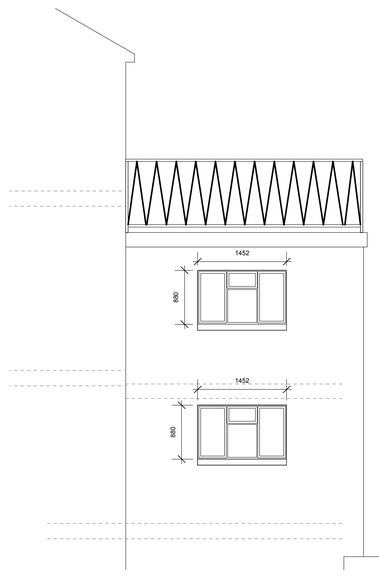

SIDE ELEVATION AS PROPOSED

notes:

amendments:

X xx.xx.xxxx	x

Felce & Guy Partnership LLP
Architects

Studio 5 | English Close | Hove | BN3 7ET
T: 01273 736217 E: info@felceandguy.co.uk

project:	Window replacement.
location:	2 Warwick Road, Worthing
client:	Mr & Mrs D Lush
drawing:	Existing plans and elevations

scale: 1:50		page: A1
drawn by: SM	checked by: SM	
date: October 2021	drawing number: 2809 - 01	revision: A

© Felce & Guy Partnership LLP