



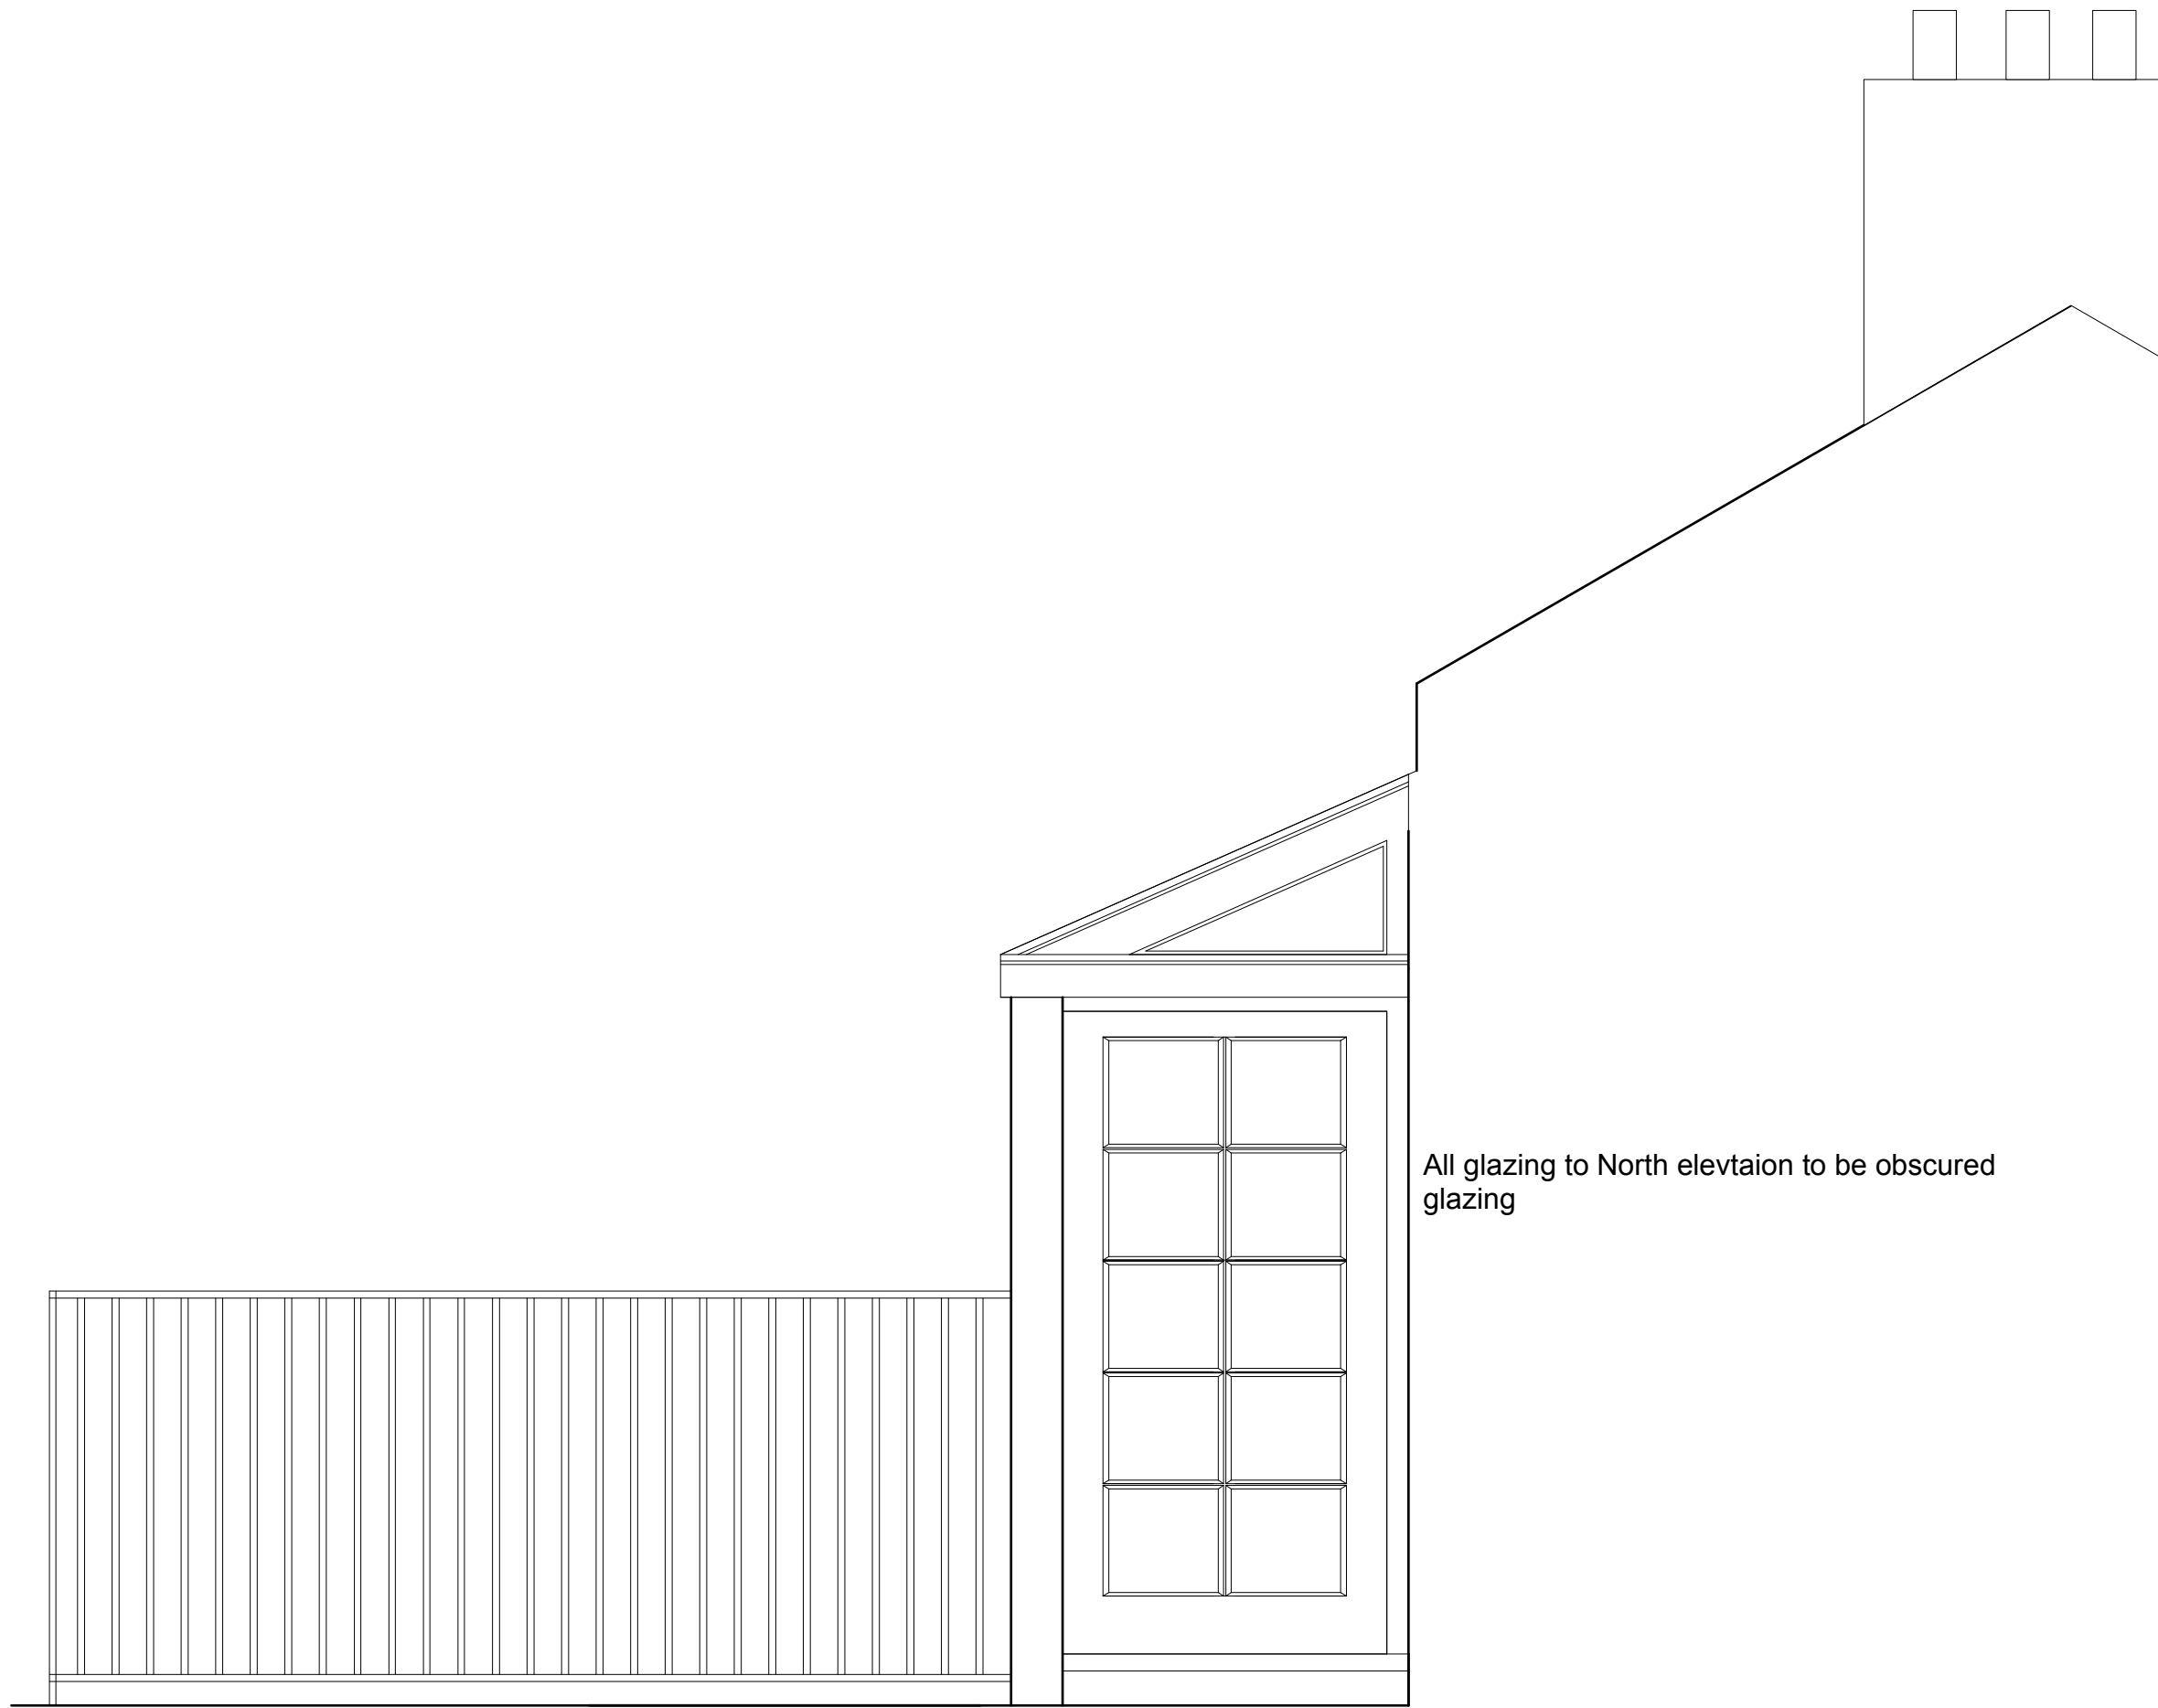


SIDE ELEVATION NORTH



SIDE ELEVATION SOUTH

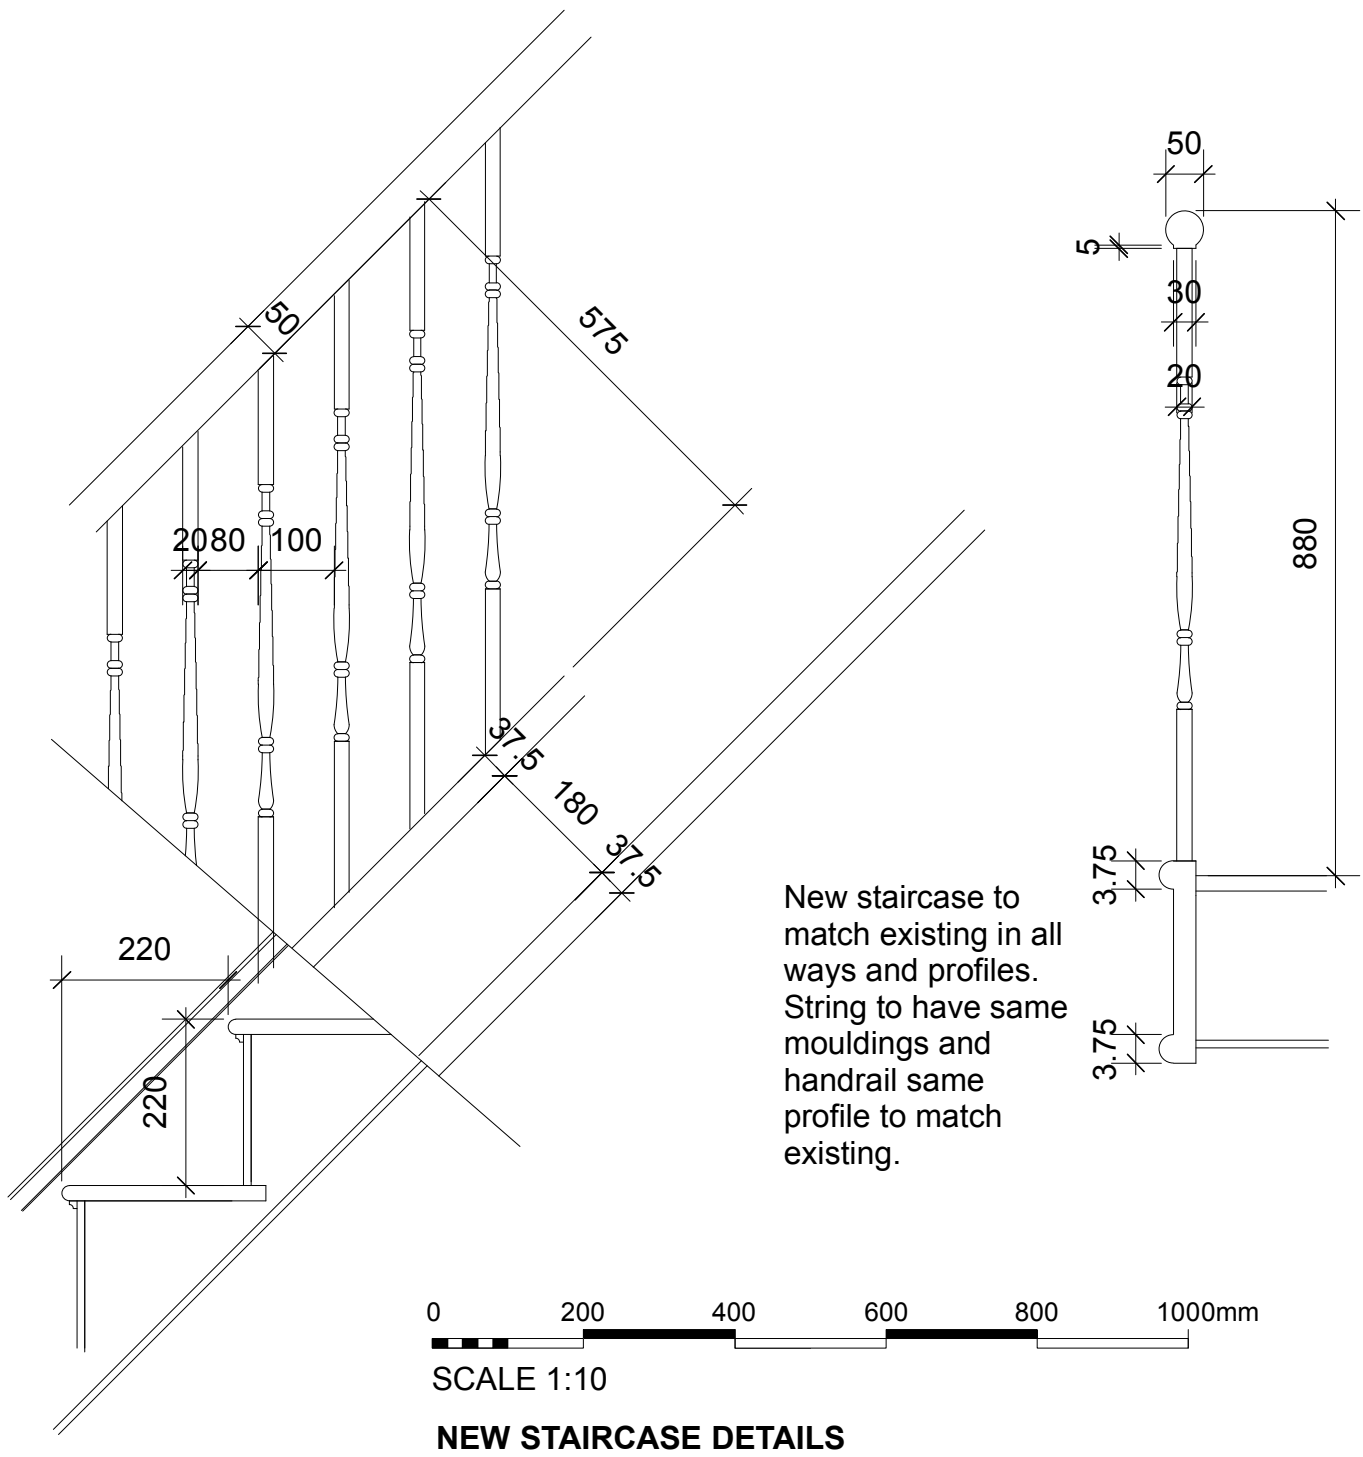

SCALE 1:10  
NEW STAIRCASE DETAILS

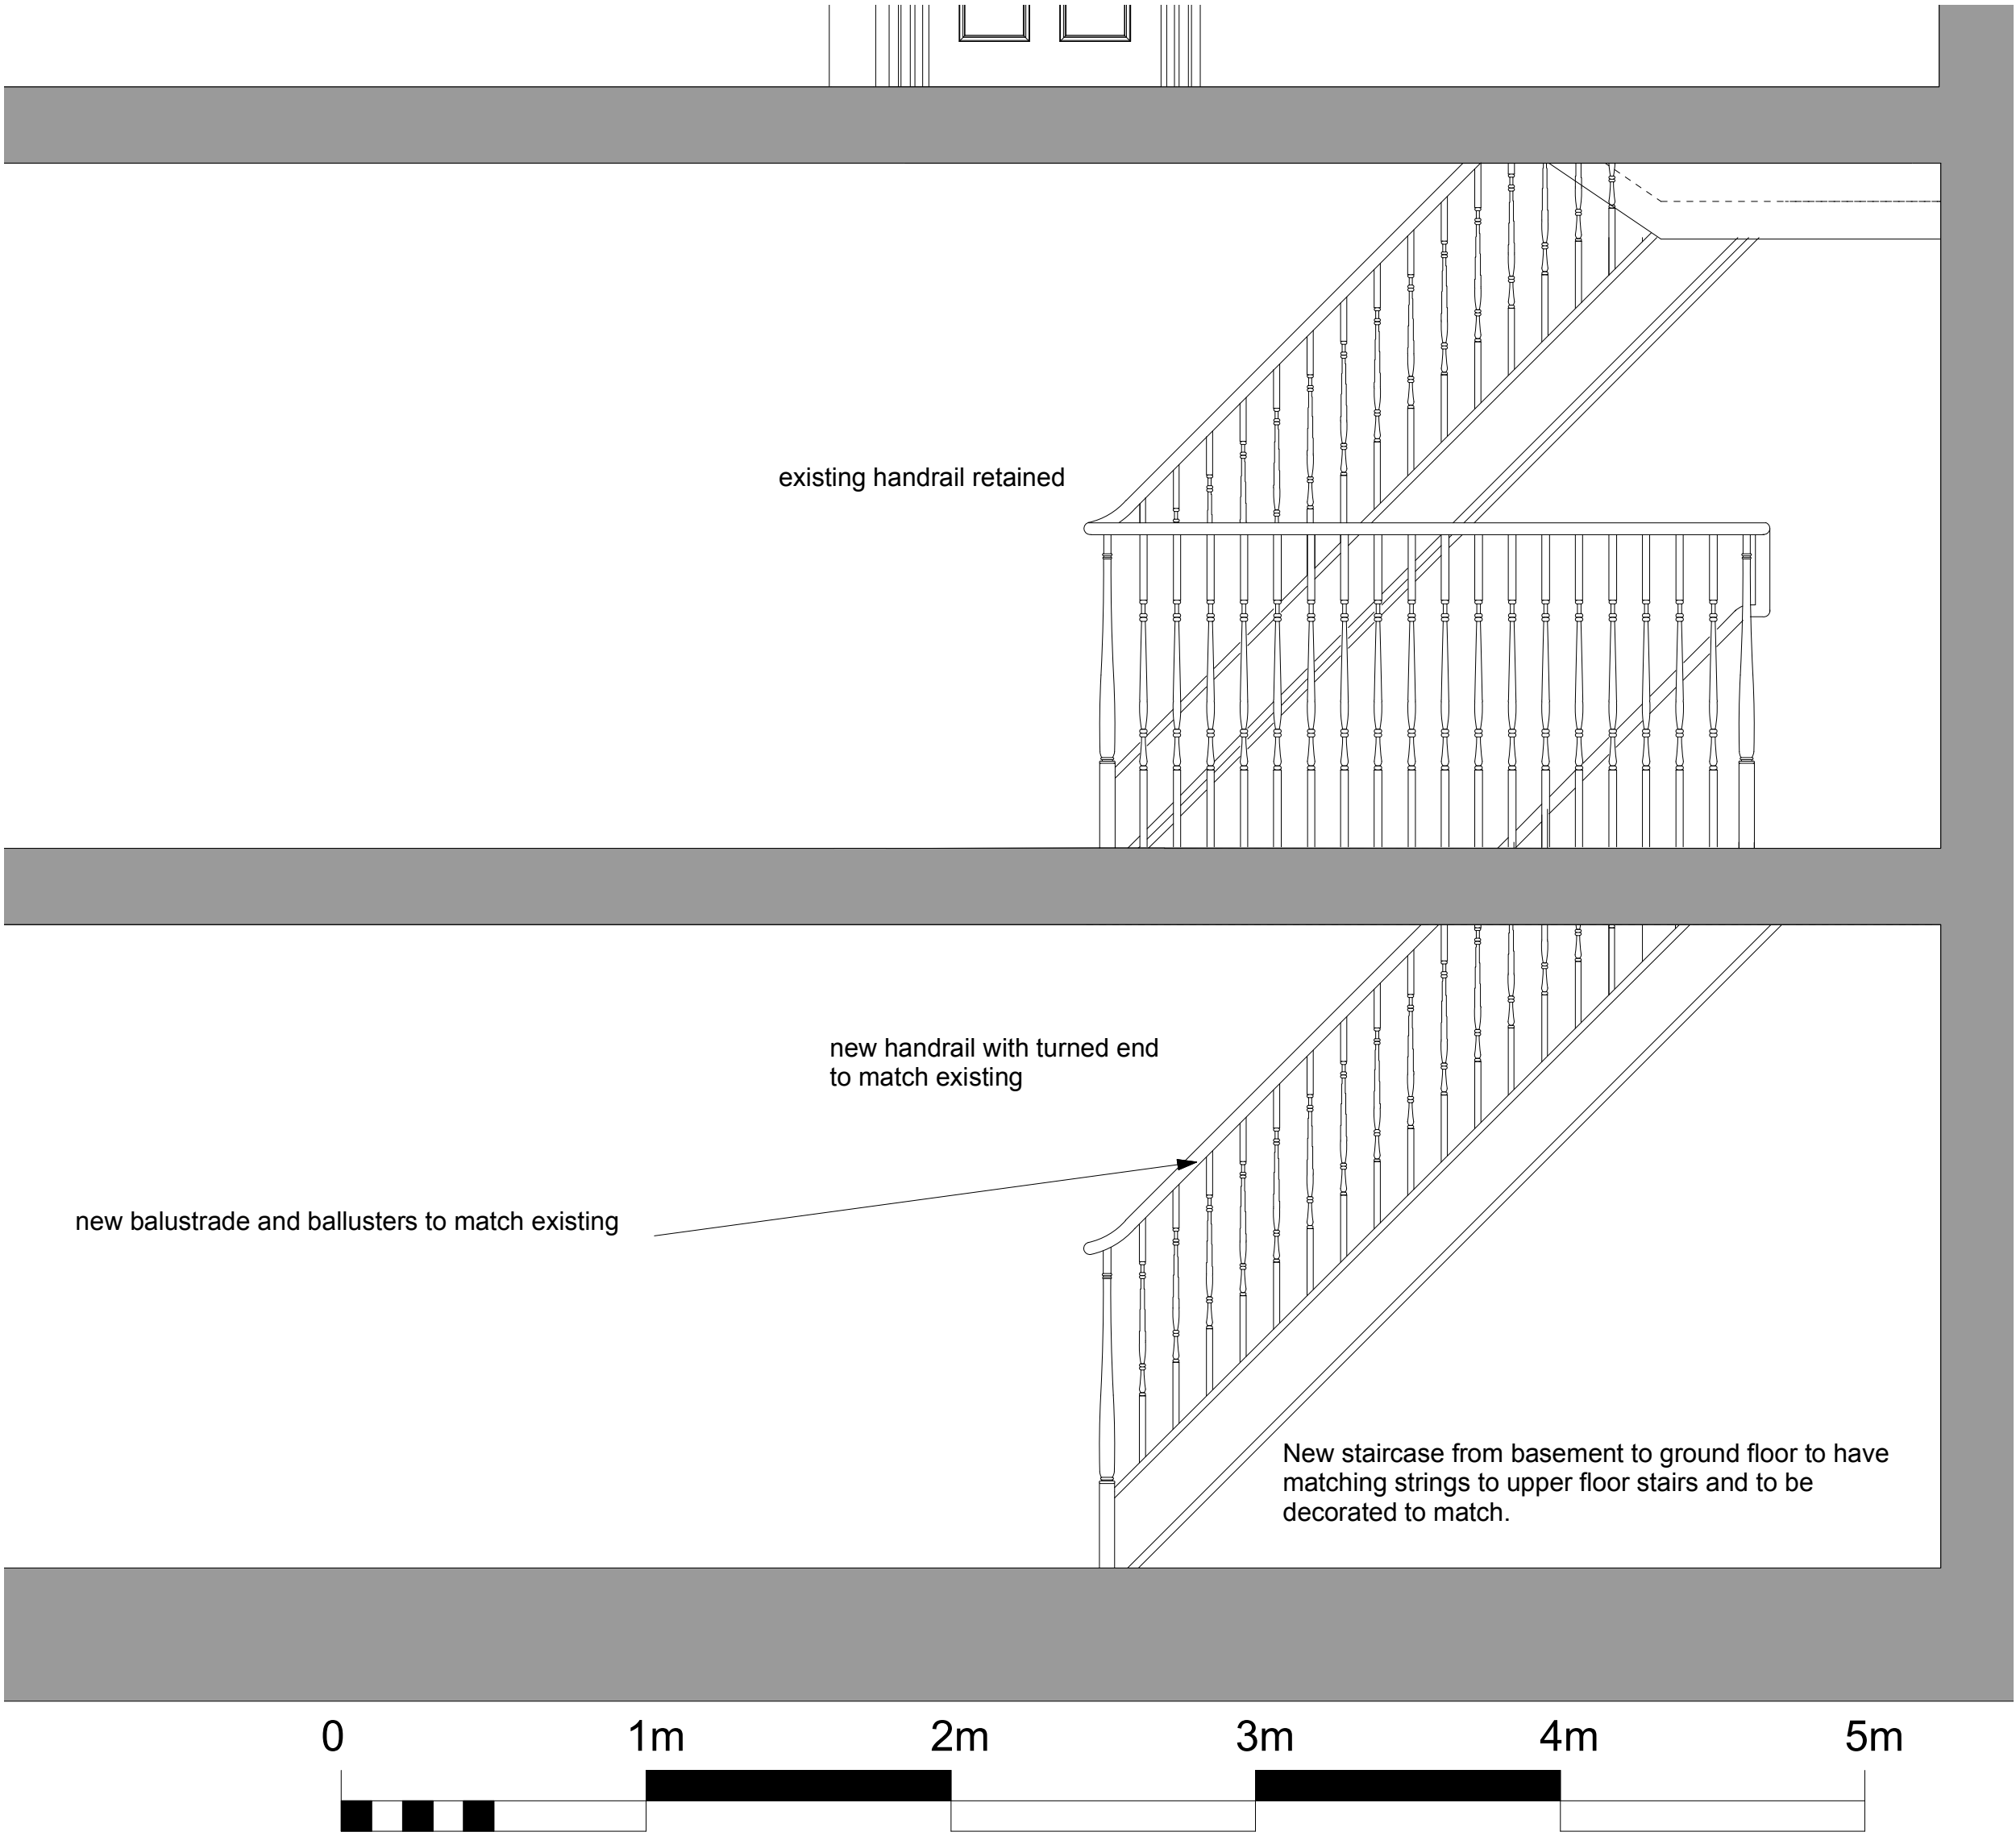

SCALE 1:20  
SECTION THROUGH HOUSE TO VIEW STAIRCASE

|   |                                                |                |
|---|------------------------------------------------|----------------|
| notes:   |                                                |                |
|   |                                                |                |
| amendments:   |                                                |                |
| X<br>xx.xx.xxxx   | x                                              |                |
| <div><div>Felce &amp; Guy Partnership LLP</div><div>Architects</div><div>Studio 5   English Close   Hove   BN3 7ET</div><div>T: 01273 736217 E: info@felceandguy.co.uk</div></div> |                                                |                |
| project:   | Internal alterations to improve accommodation. |                |
| location:   | 9 Warrick Road, Worthing                       |                |
| client:   | Mr S Jackson & Mrs S Johnson                   |                |
| drawing:   | Joinery Details                                |                |
| scale:   | 1:20 1:10 1:5                                  | page: A1       |
| drawn by:   | SM                                             | checked by: SM |
| date:   | Nov. 2025                                      | revision: C    |
| drawing number: 2838 - 03   |                                                |                |
| © Felce & Guy Partnership LLP   |                                                |                |