
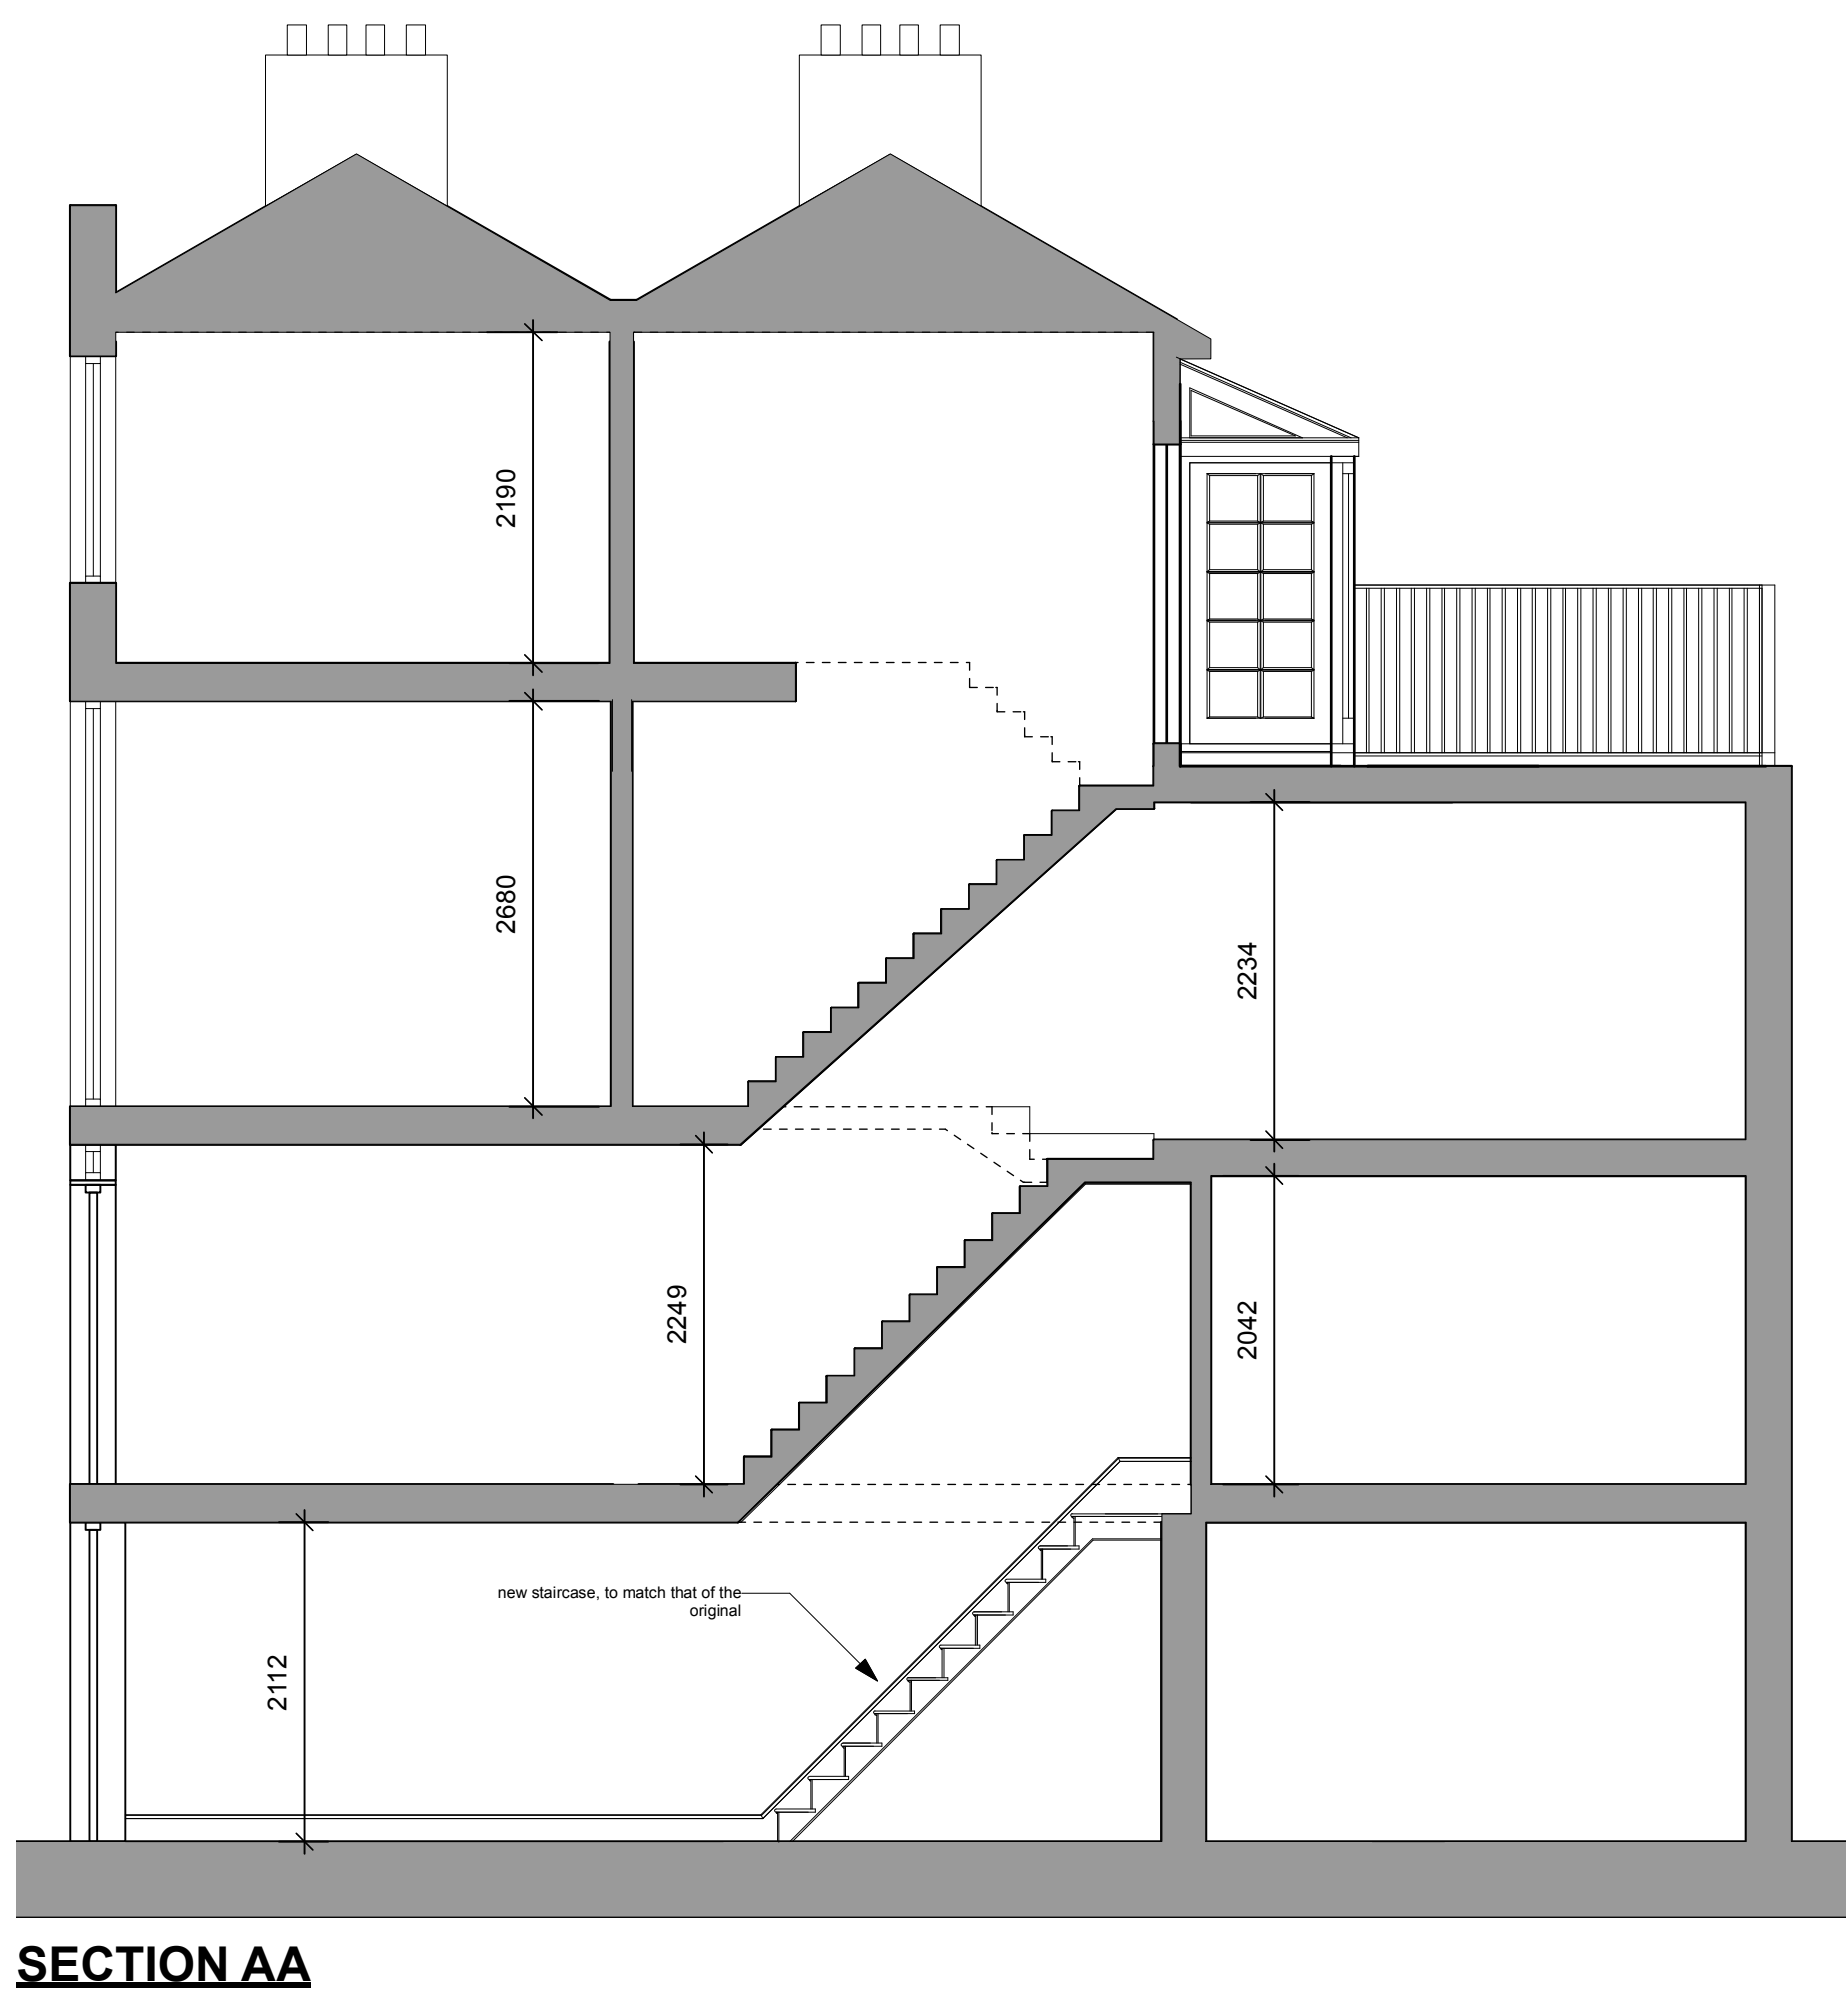
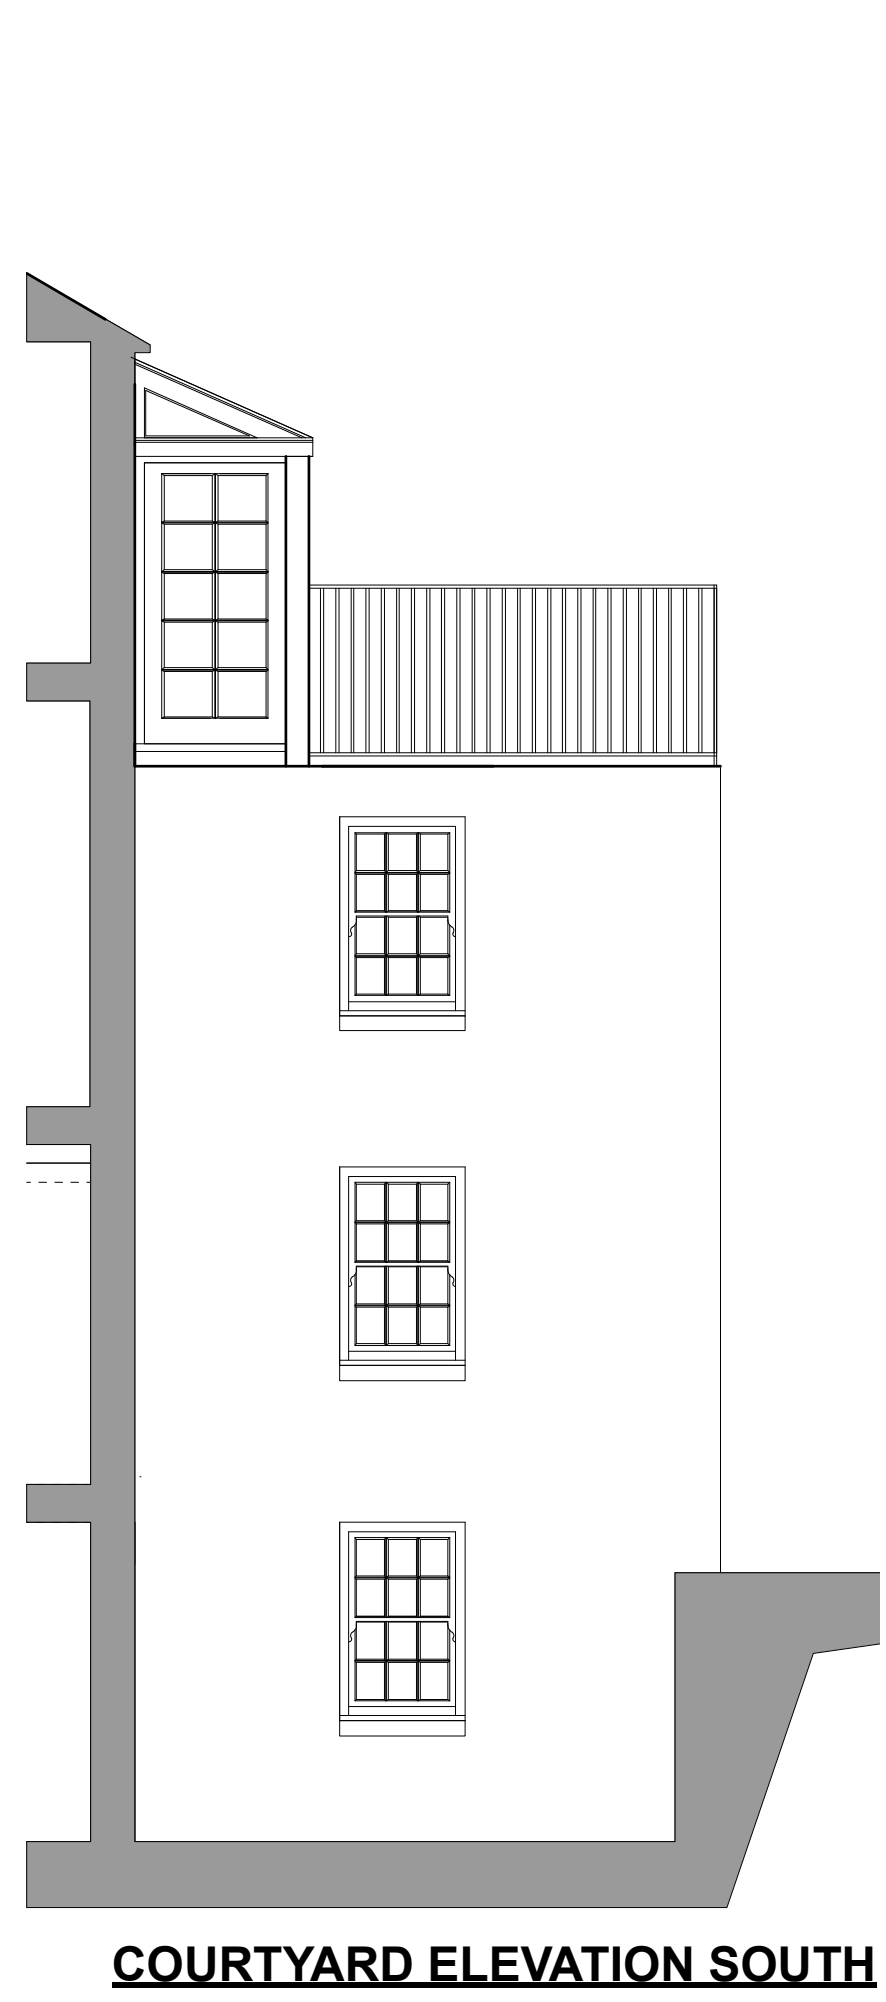
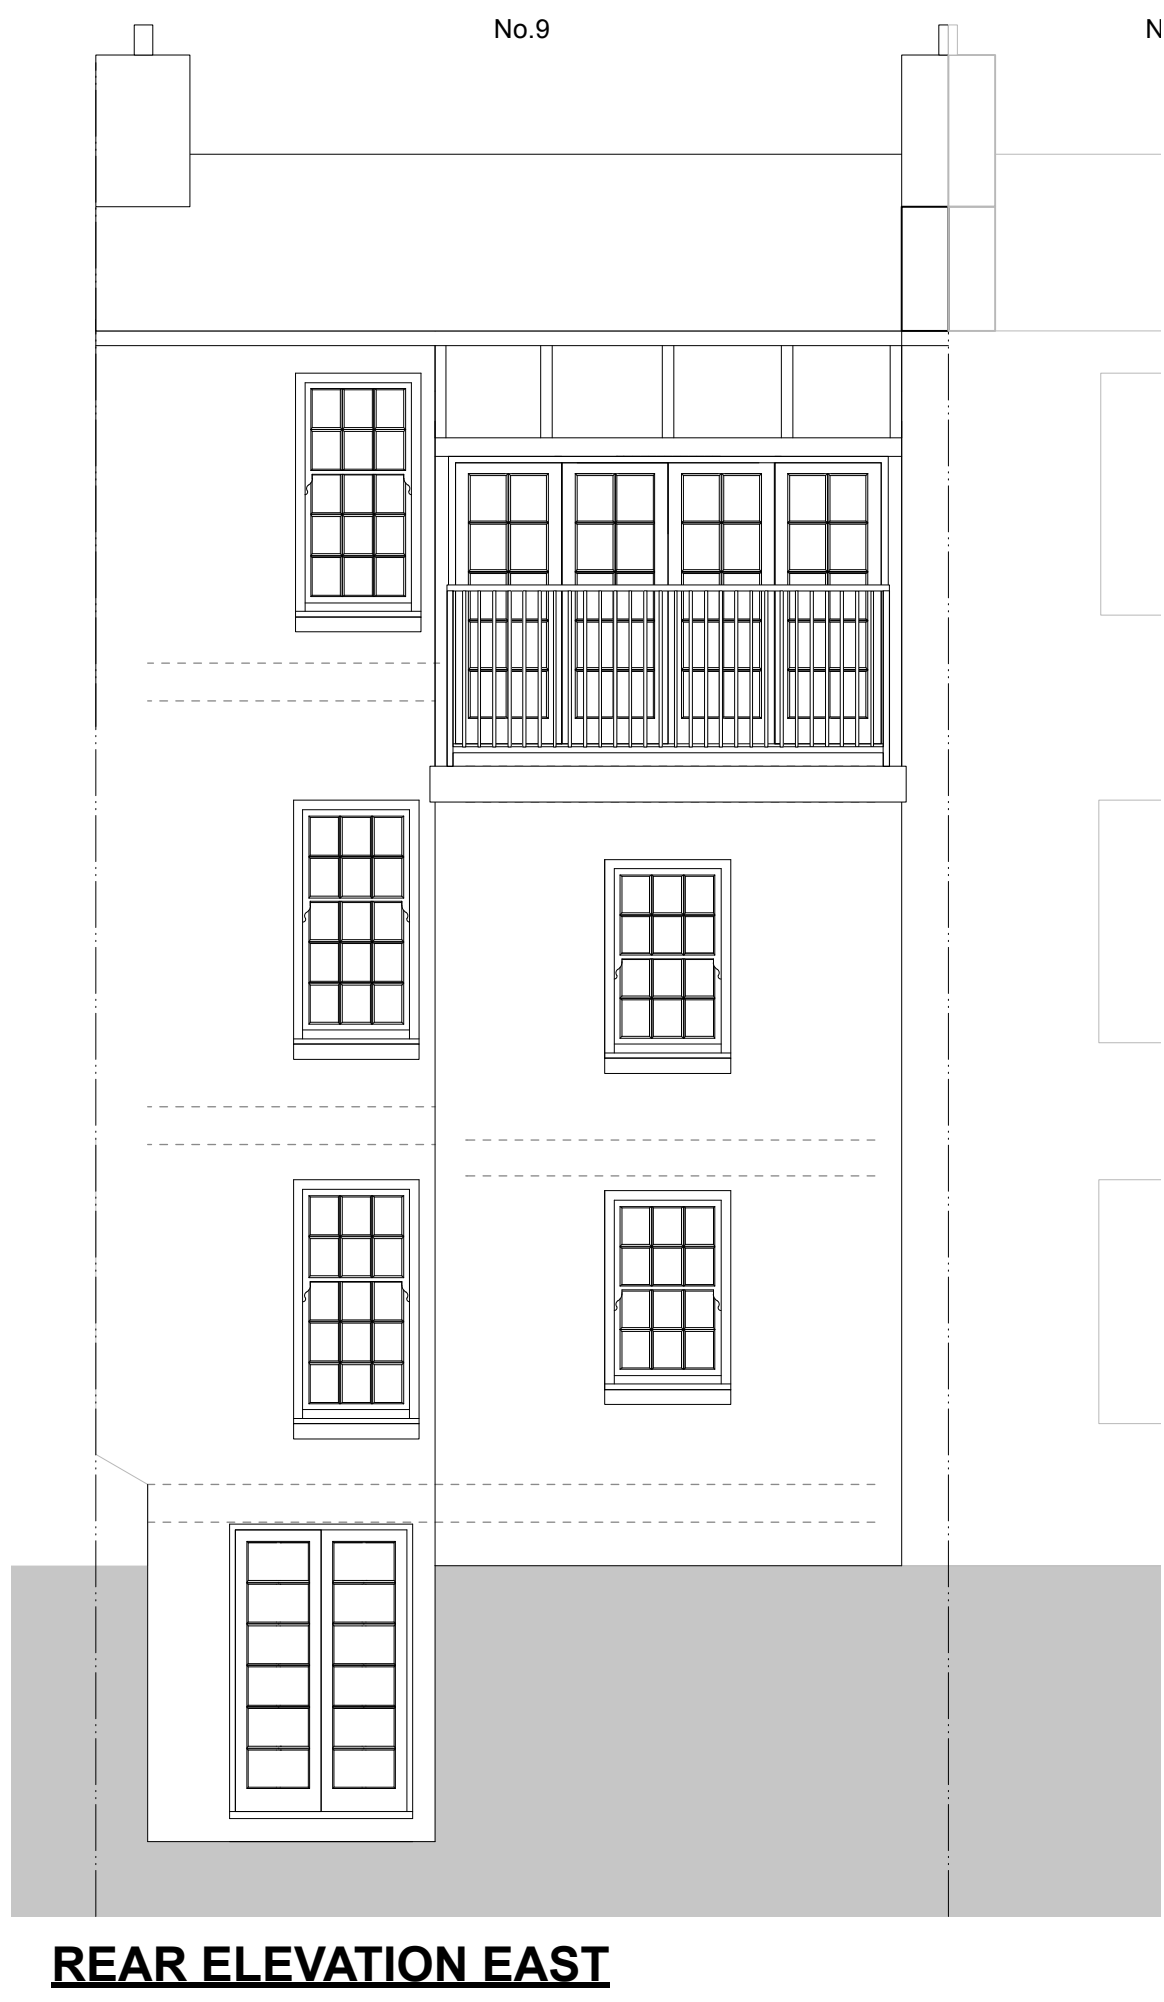
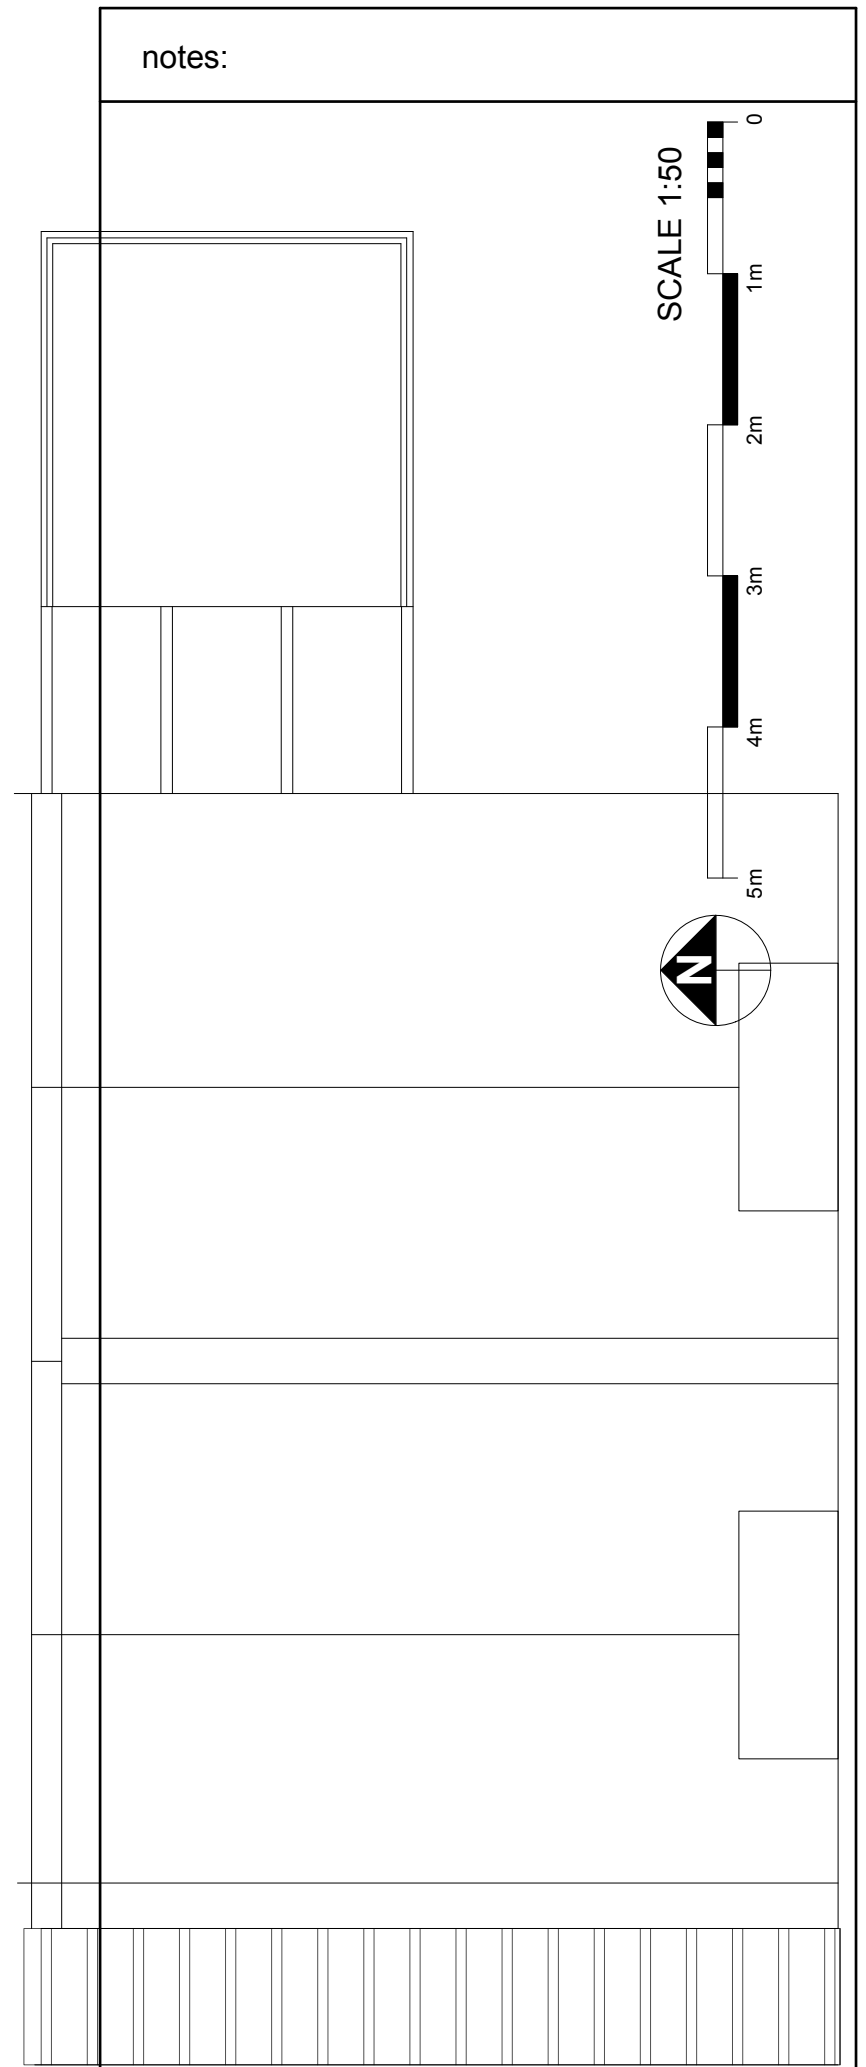
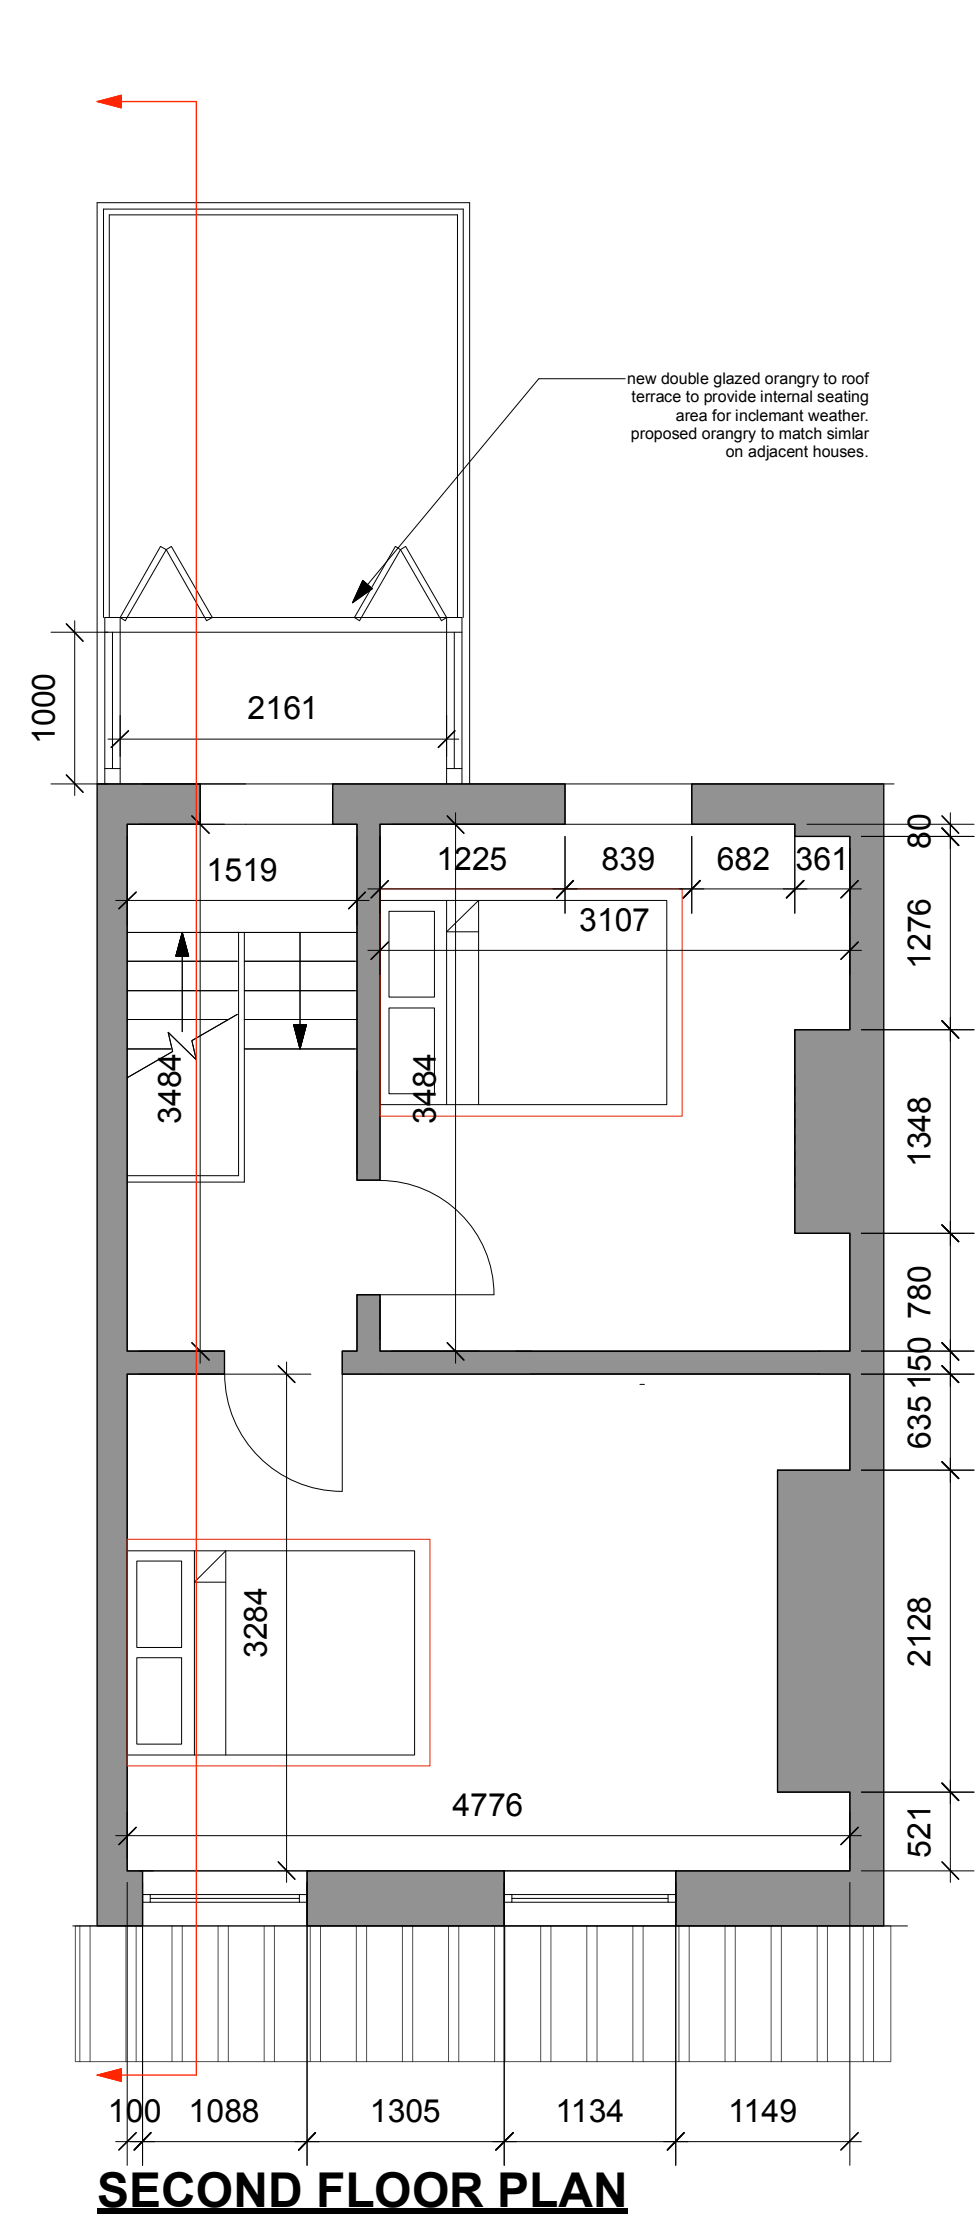
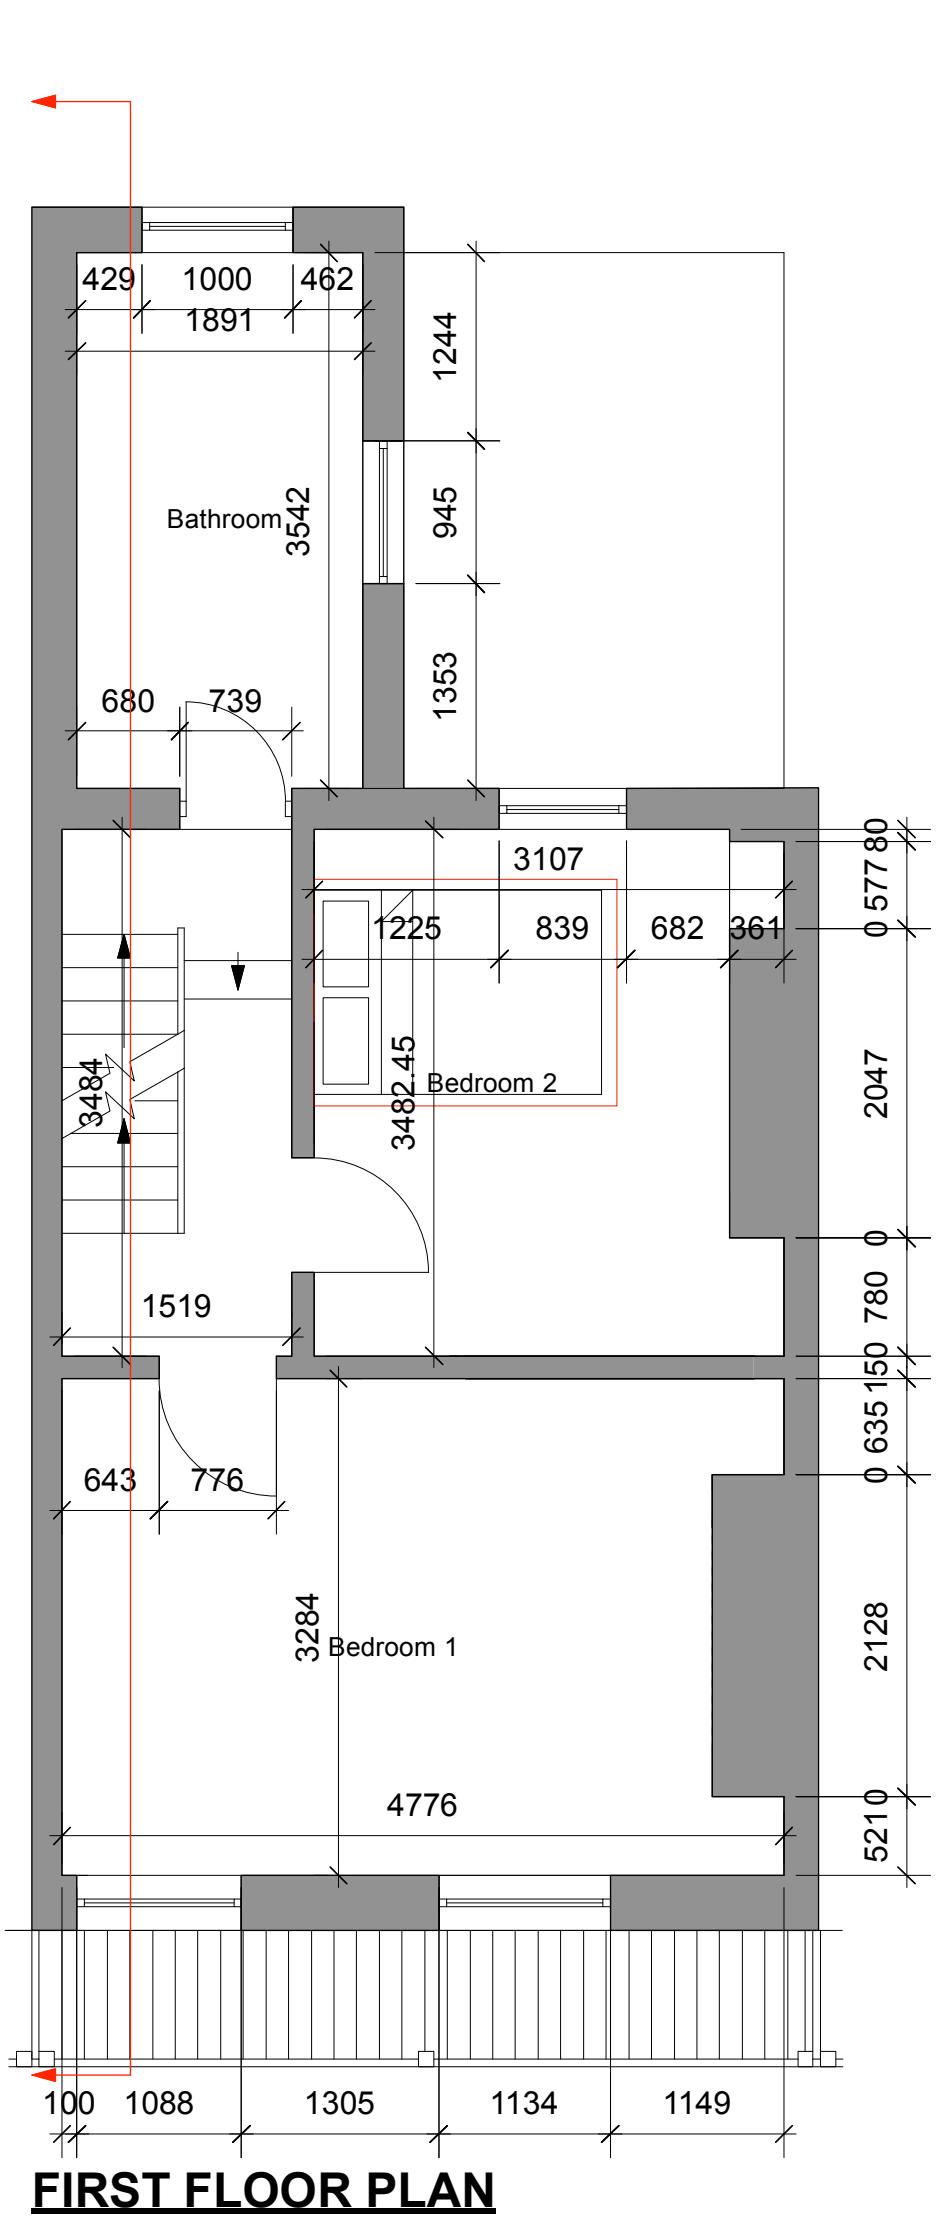
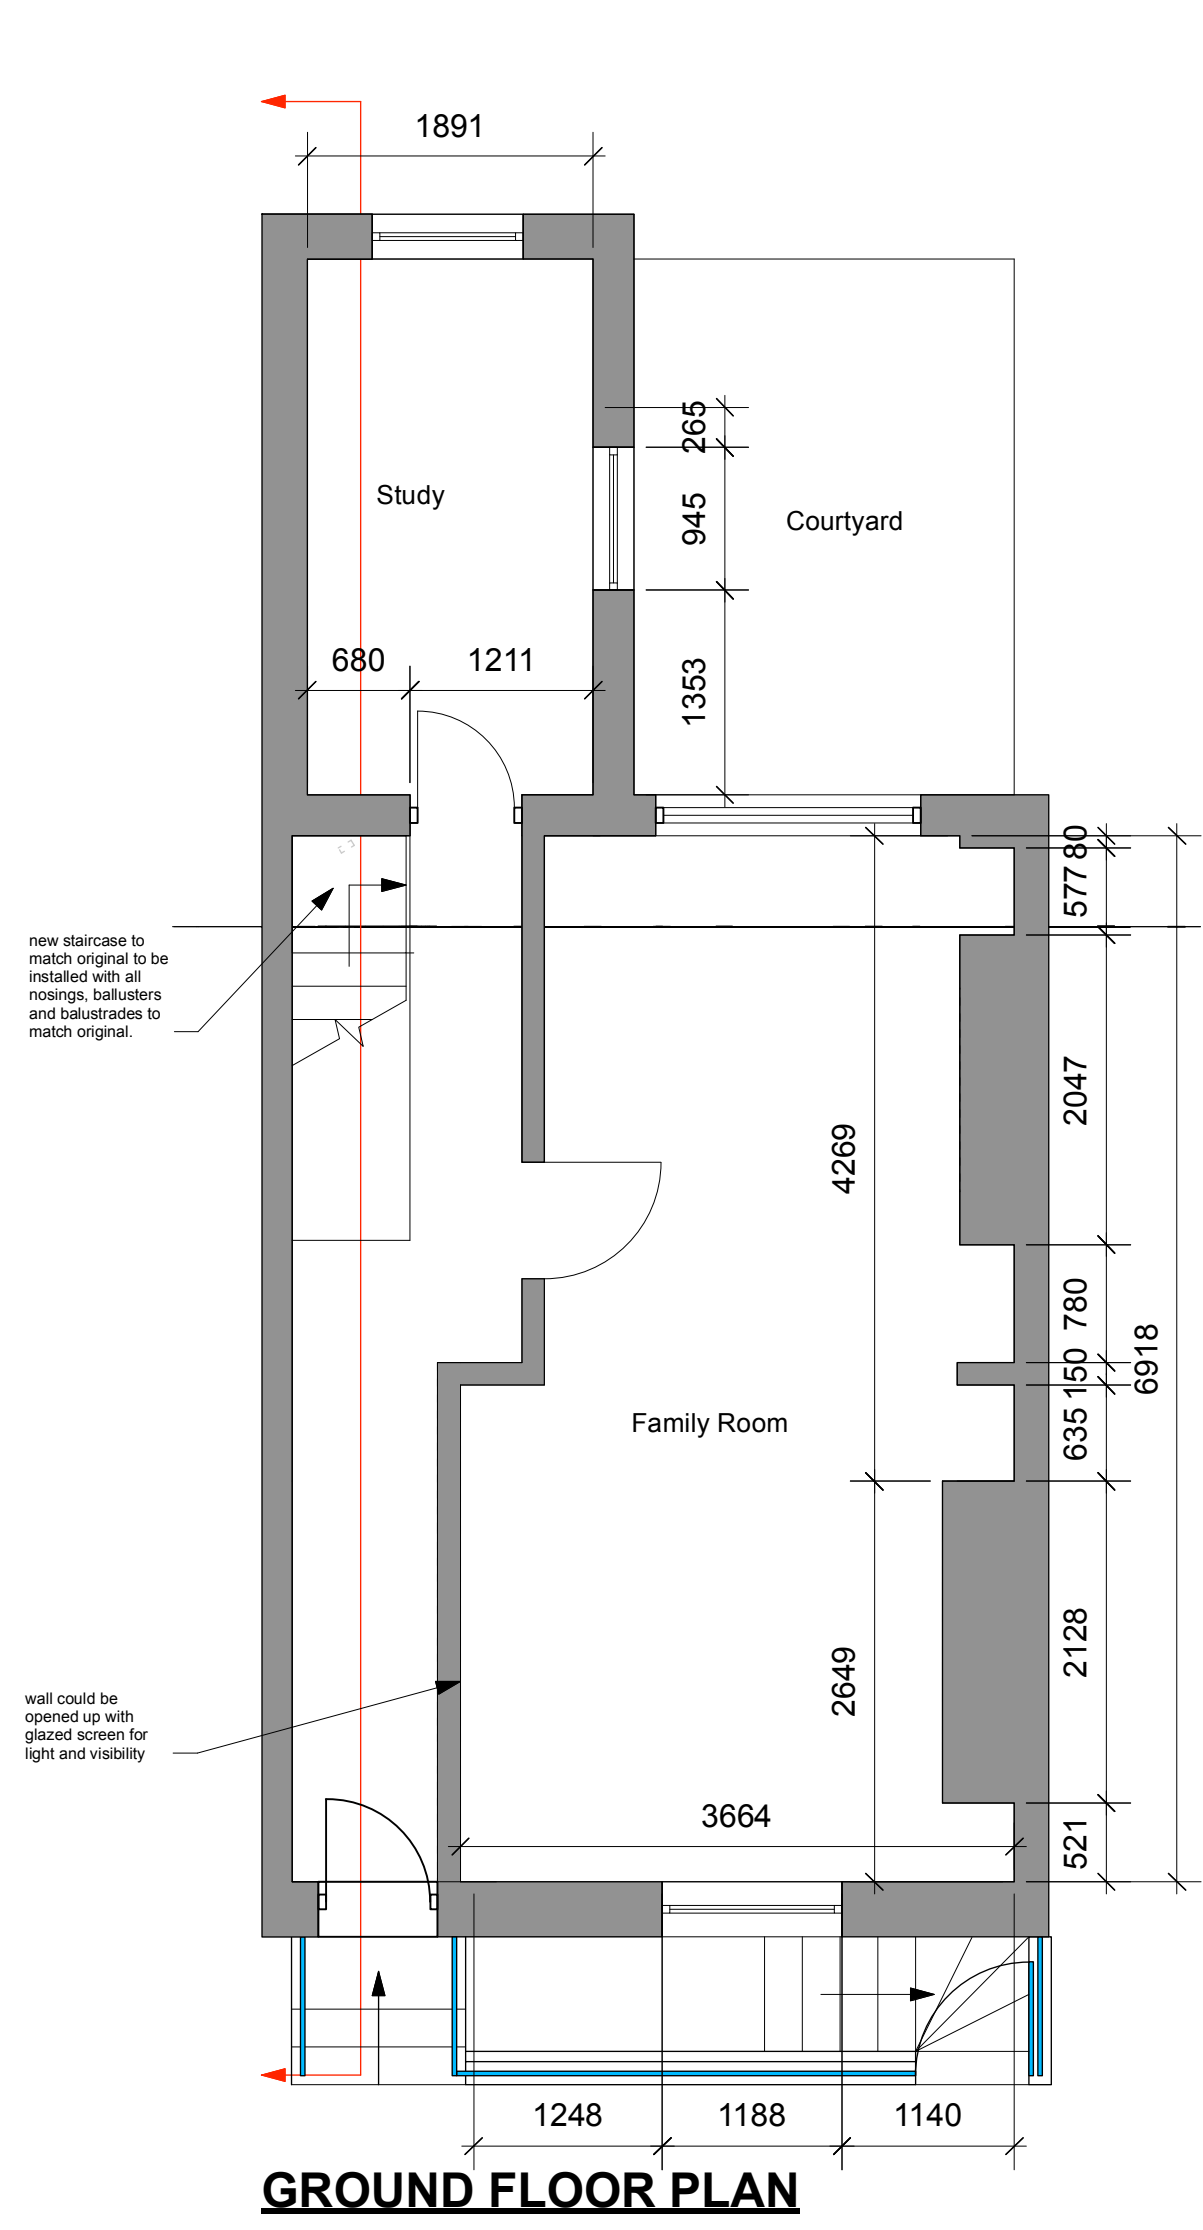


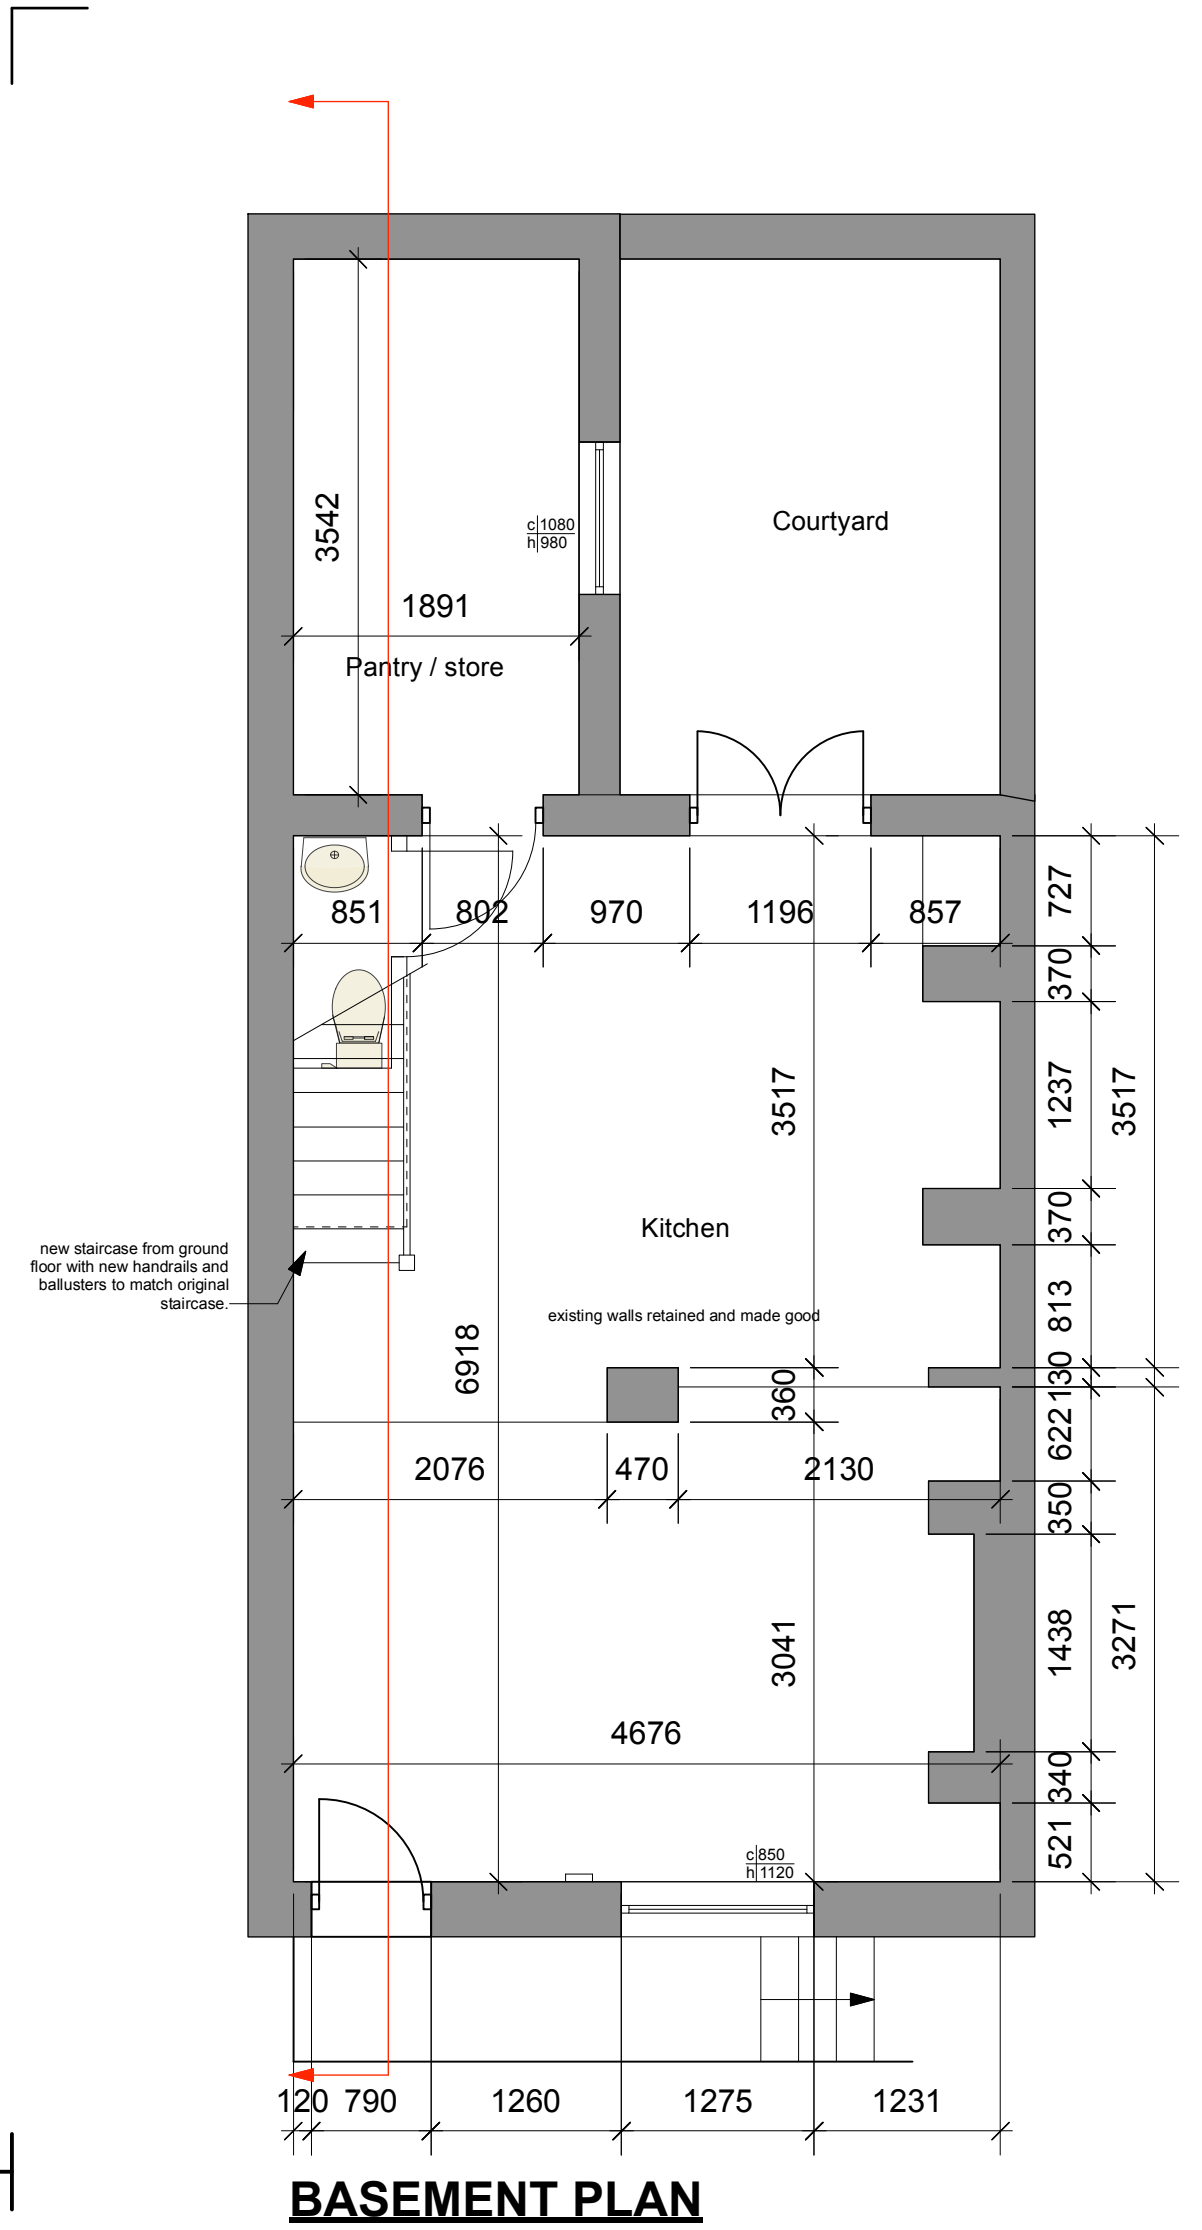

notes:

SCALE 1:50

0 1m 2m 3m 4m 5m

amendments:

X xx.xx.xxxx	x
-----------------	---

Felce & Guy Partnership LLP

Architects

Studio 5 | English Close | Hove | BN3 7ET
T: 01273 736217 E: info@felceandguy.co.uk

project:

Internal alterations to improve accommodation.

location:

9 Warrick Road, Worthing

client:

Mr S Jackson & Mrs S Johnson

drawing:

Proposed plans, elevations and section

scale:

1:50 & 1:20

page:

A1

drawn by:

SM

checked by:

SM

date:

Nov. 2025

drawing number:

2838 - 02

revision:

E

© Felce & Guy Partnership LLP