

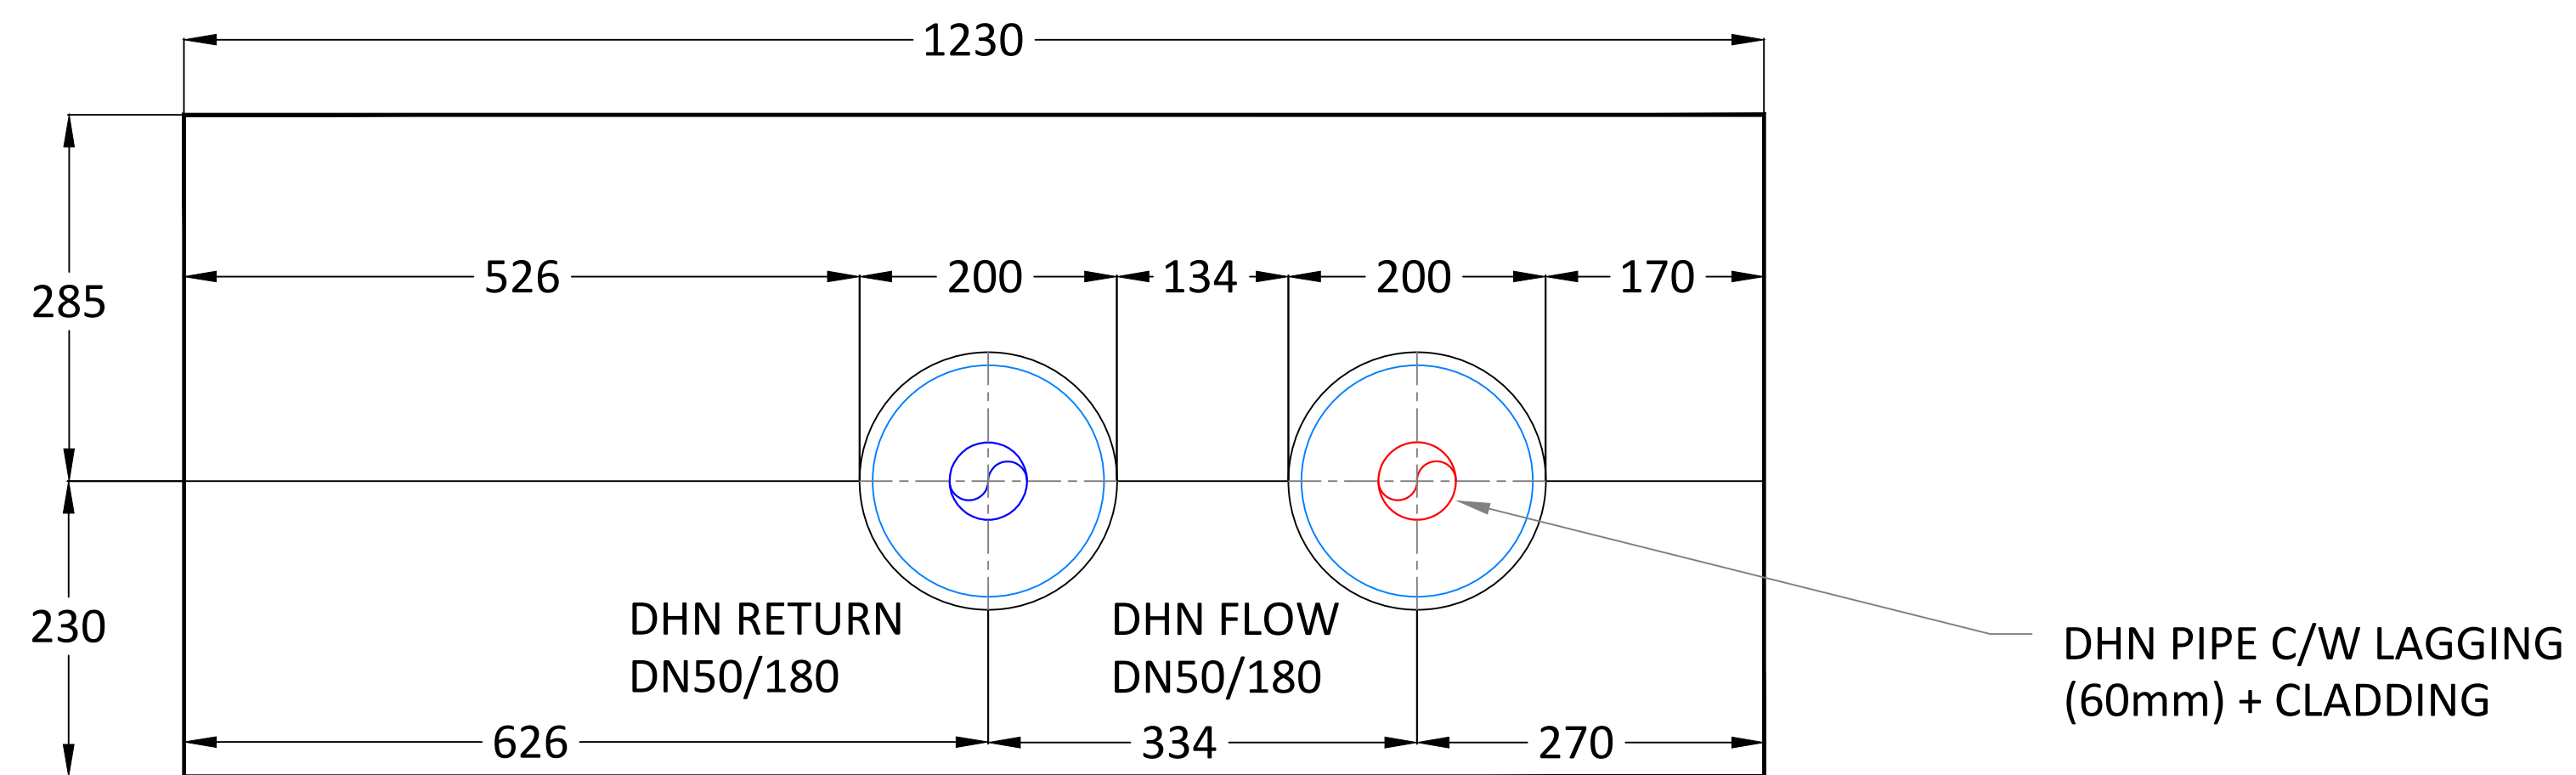


1) ALL DIMS IN MM

A close-up photograph of a brick wall. In the center, there is a white-framed rectangular opening. Inside this opening, two red pipes are visible, each fitted with a grey coupling. Above the opening, there is a black, square, perforated vent. The brickwork is made of reddish-brown bricks with light-colored mortar. The ground in front of the wall is dark and appears to be wet.

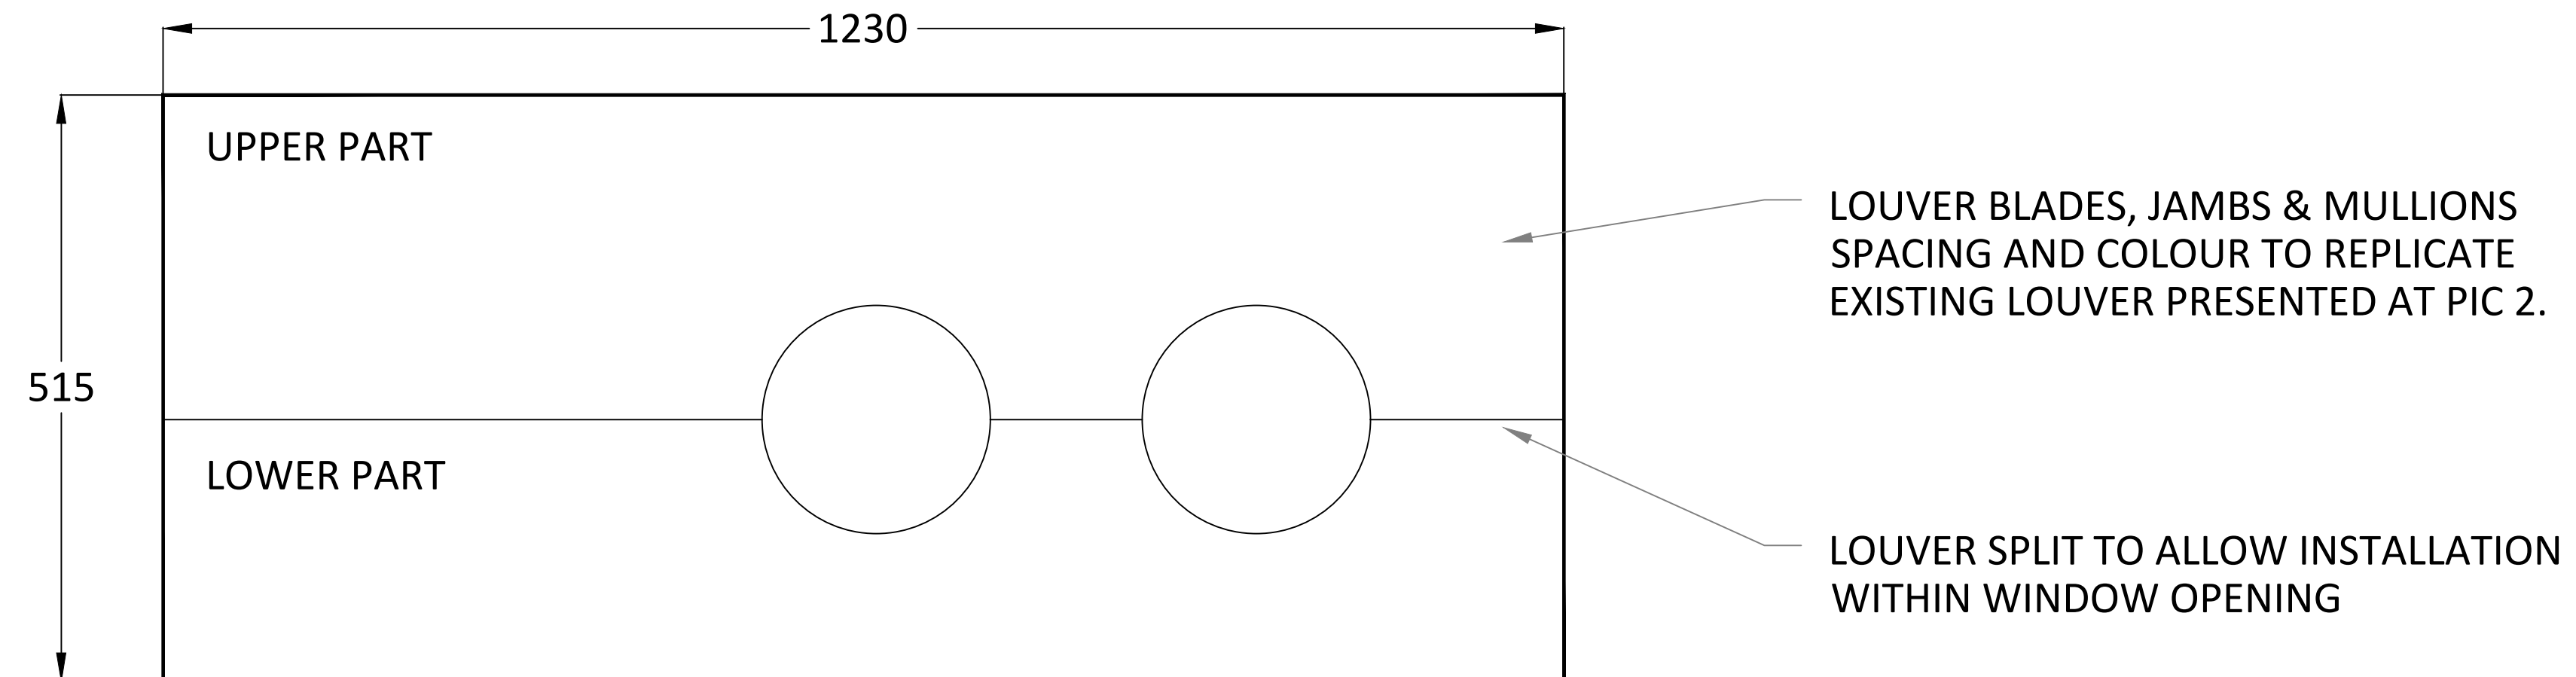

| REVISIONS |                    |          |     |      |  |
|-----------|--------------------|----------|-----|------|--|
| REV       | DESCRIPTION        | DATE     | BY  | CHKD |  |
|           |                    |          |     |      |  |
|           |                    |          |     |      |  |
| C01       | CONSTRUCTION ISSUE | 14/01/26 | WTC | WTC  |  |

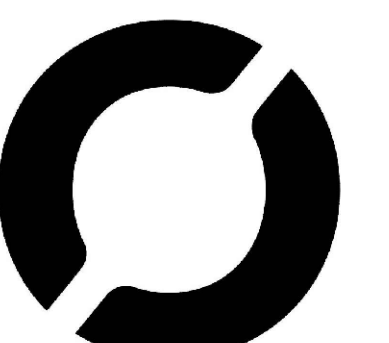

**HEMIKO**  
Together to Zero

Site Gallery Office  
1 Brown Street  
Sheffield, S1 2BS

PROJECT

WORTHING HEAT NETWORKS

|       |
|-------|
| TITLE |
|-------|

MUSEUM & ART GALLERY  
ENTRY LOUVRE  
DETAIL DRAWING

CLIENT

WORTHING HEAT NETWORK ESCO LIMITED

DRAWN BY  
WTC

SCALE  
1:10

|            |  |
|------------|--|
| CHECKED BY |  |
| WTC        |  |

DATE  
14/01/26

SION  
C01

DRAFTING No.

2389-HEM-MAG-B1-DR-Y-2103