


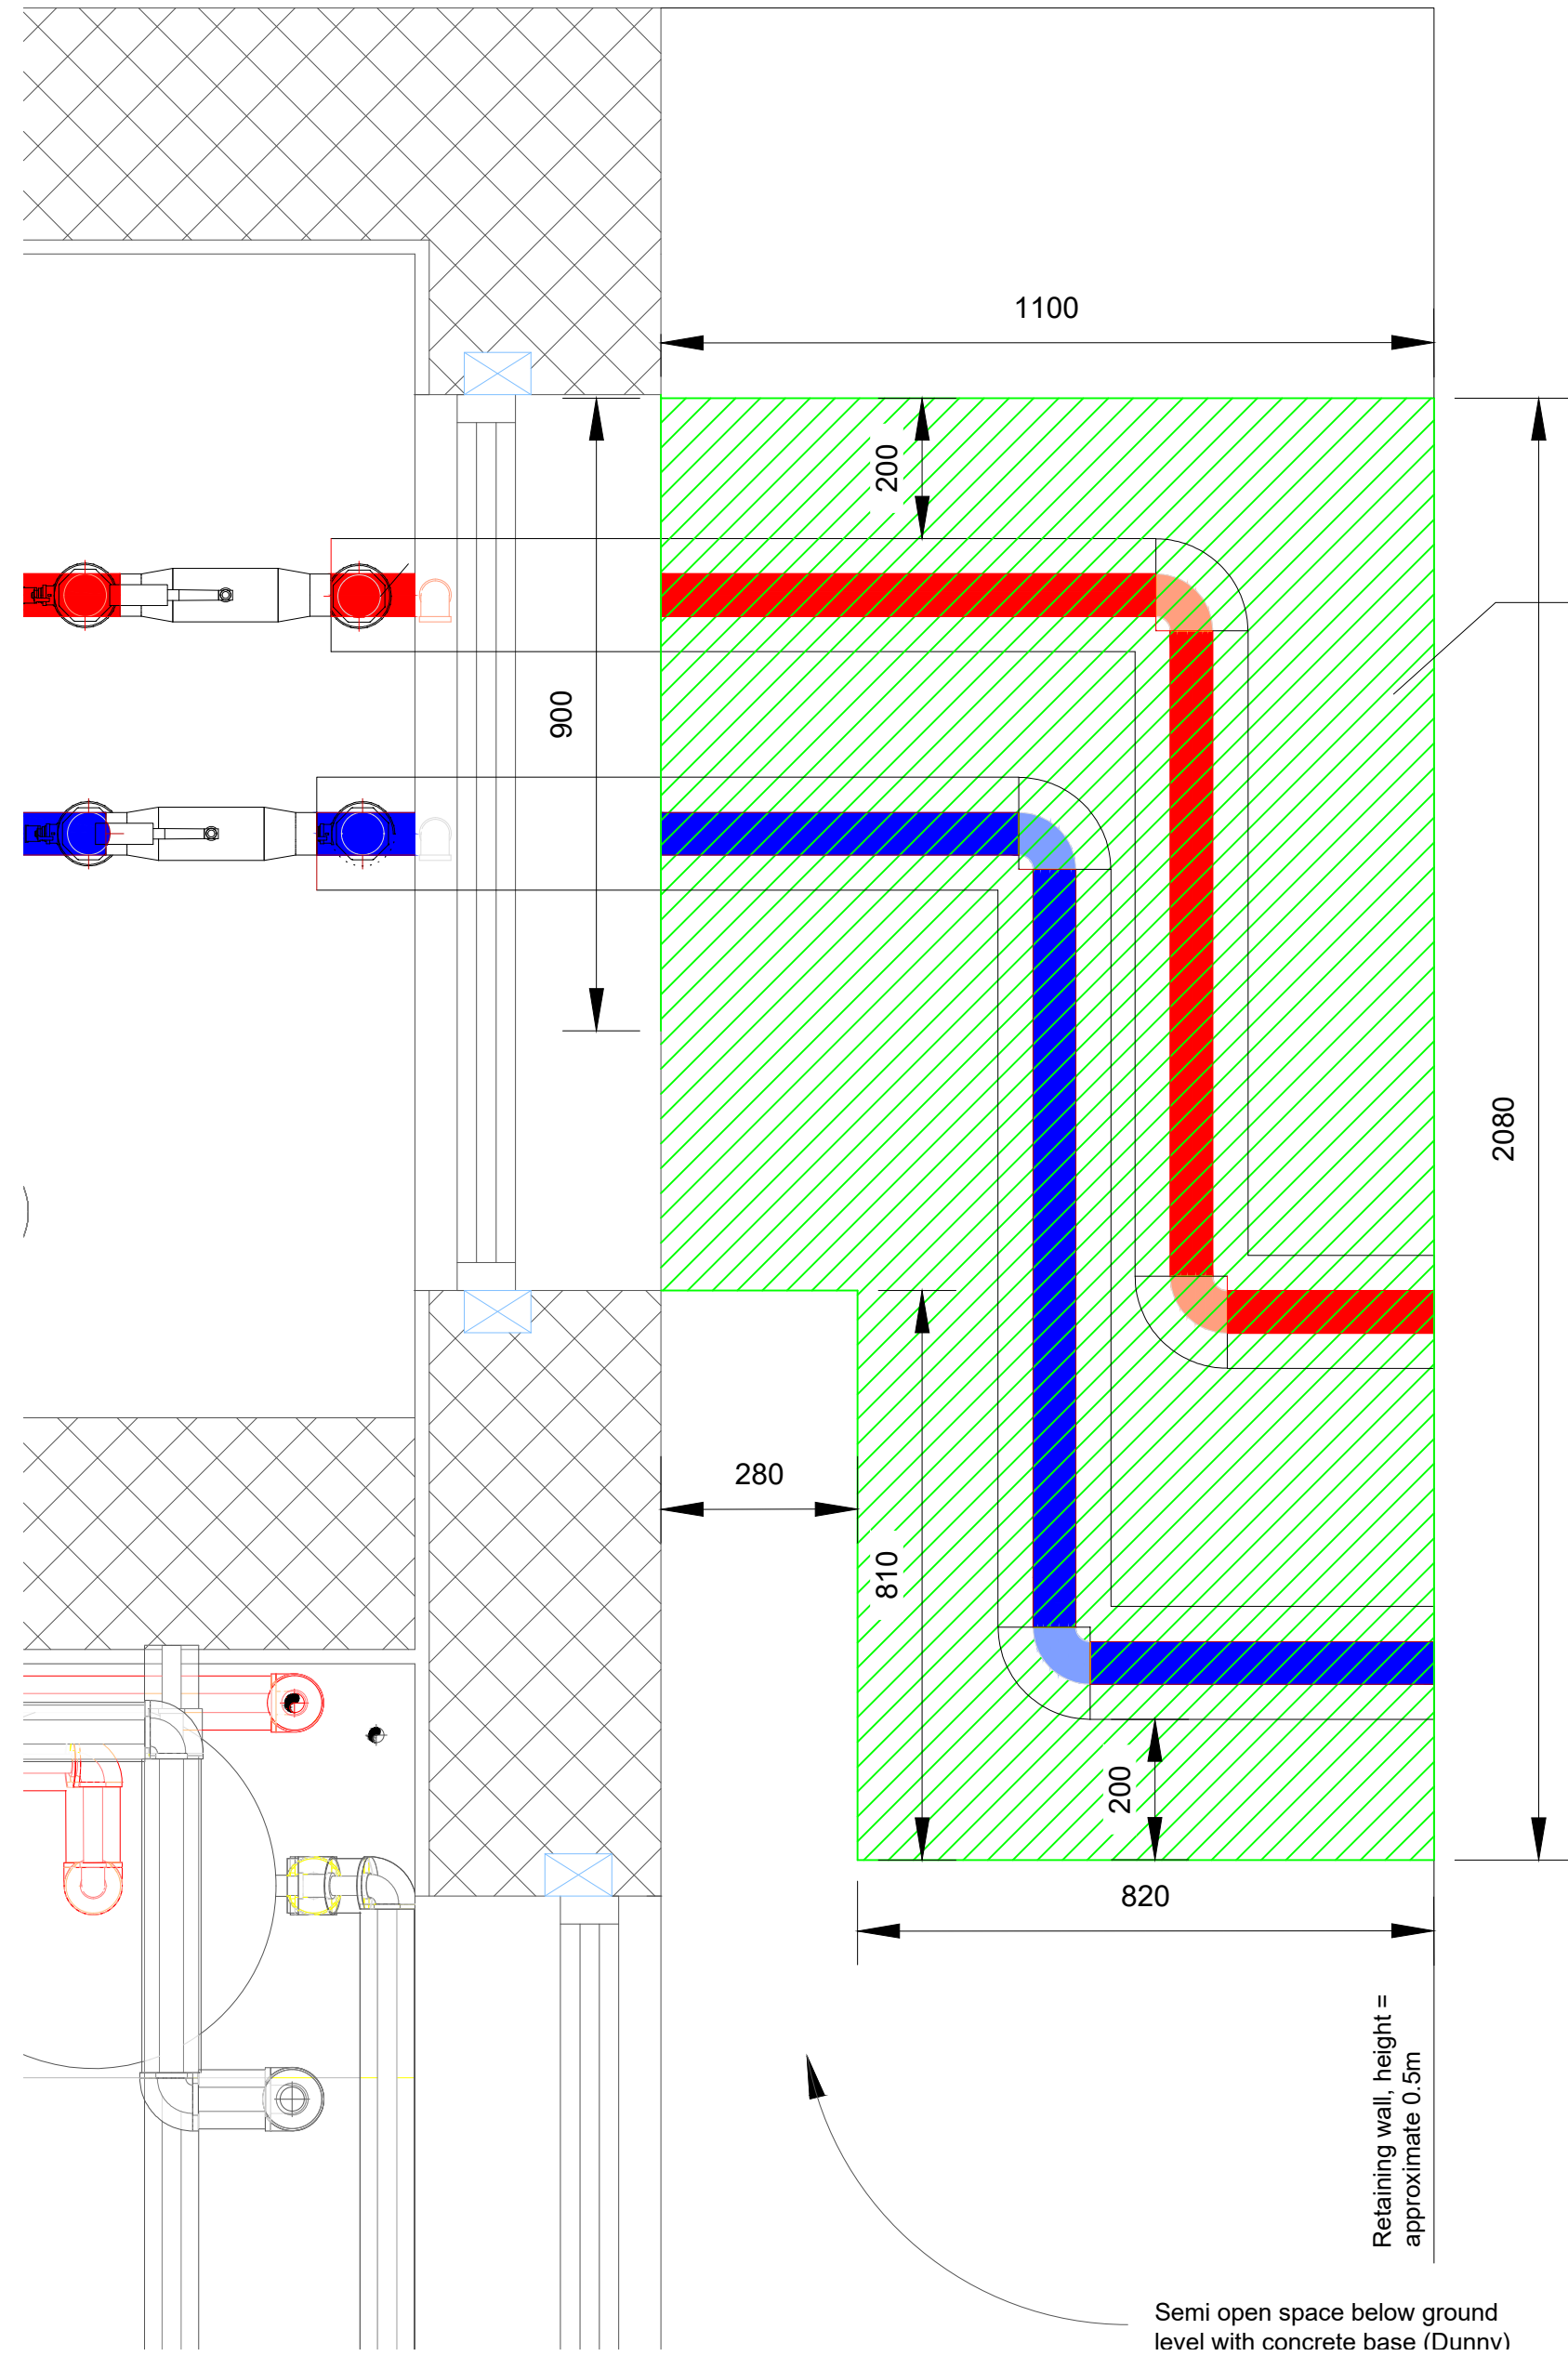


Removable pipes cover, height: ~450mm,
Supporting frame material to withstand marine conditions.
Cover material: weather resistant panels.
Cover colour: subject to agreement with the client



PIC 1 PIPES PLAN VIEW

REVISIONS				
REV	DESCRIPTION	DATE	BY	CHKD
C01	CONSTRUCTION ISSUE	09/03/26	WTC	WTC

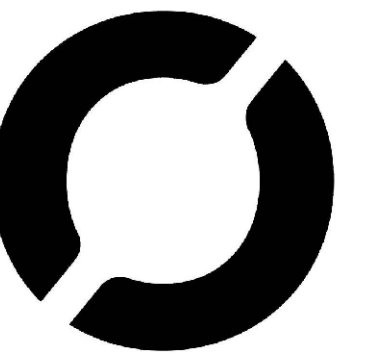

HEMIKO

Together to Zero

Site Gallery Office
1 Brown Street
Sheffield, S1 2BS

PROJECT

WORTHING HEAT NETWORKS

TITLE

MUSEUM & ART GALLERY
PIPEWORK ENCLOSURE
DETAIL DRAWING

CLIENT

WORTHING HEAT NETWORK ESCO LIMITED

DRAWN BY WTC	SCALE 1:10	SIZE A1
-----------------	---------------	------------

CHECKED BY WTC	DATE 09/03/26	REVISION C01
-------------------	------------------	-----------------

DRAWING No.
2389-HEM-MAG-B1-DR-Y-2104