

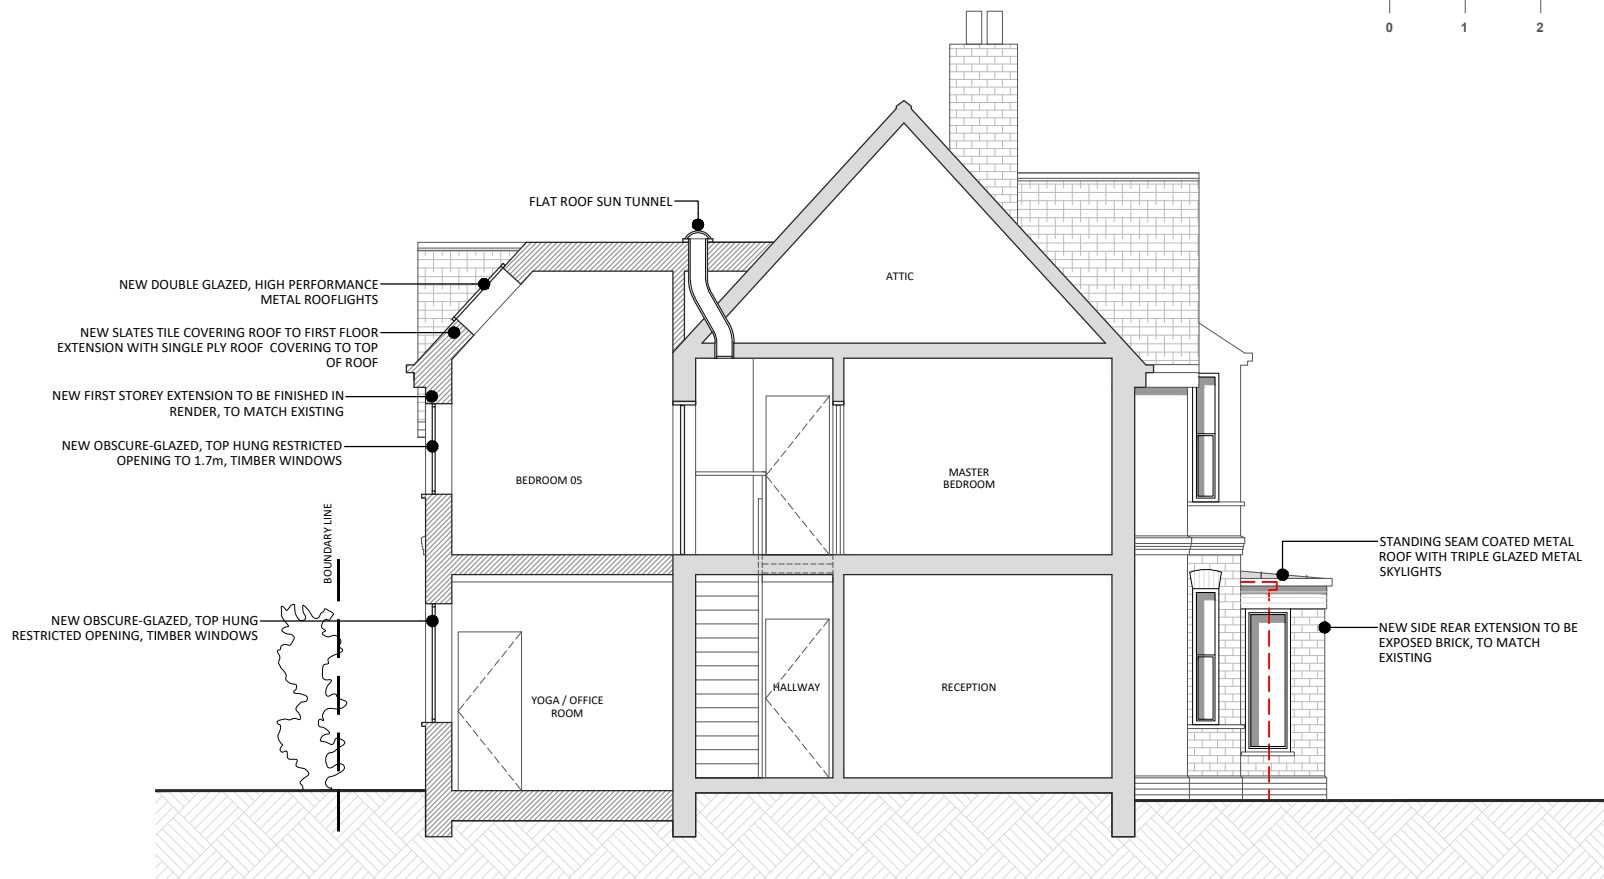


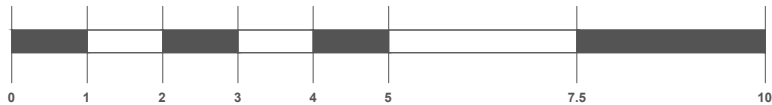

1 PROPOSED SECTION A-A
SCALE 1:100

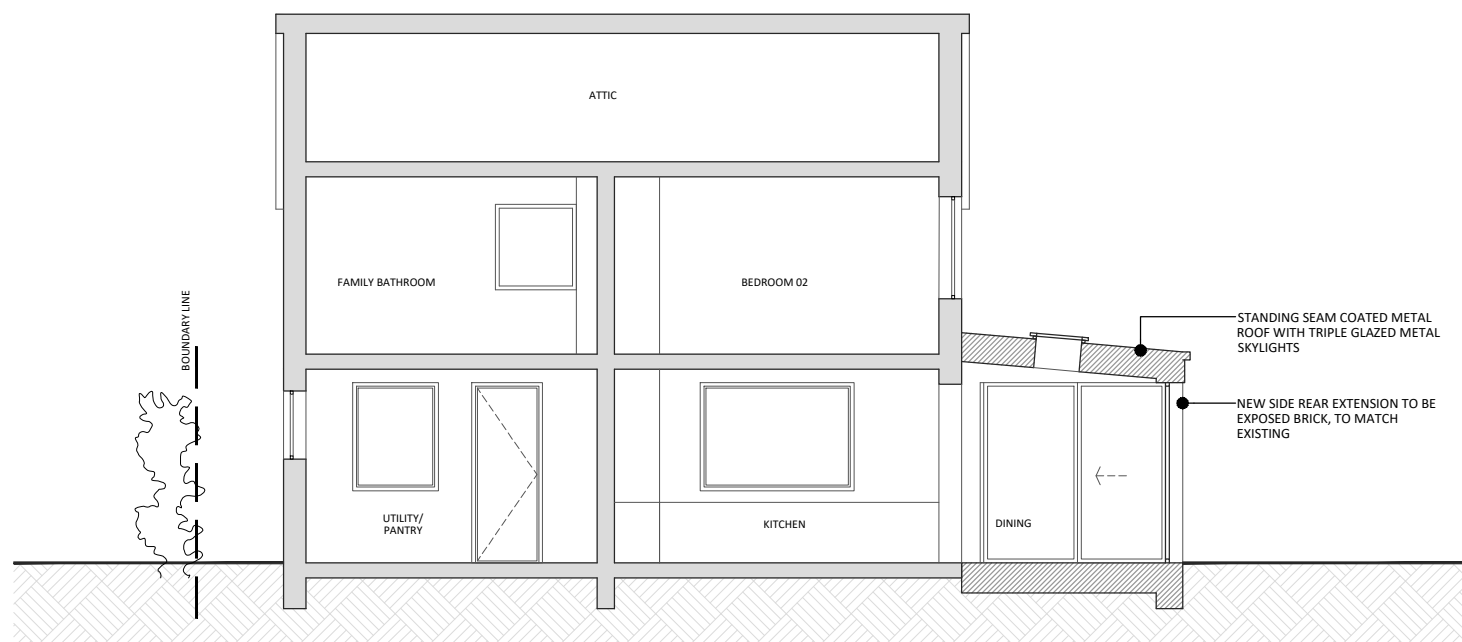

2 PROPOSED SECTION B-B
SCALE 1:100

Copyright © Abel Titchner Associates Ltd.

1. DO NOT SCALE FOR CONSTRUCTION PURPOSES. DRAWINGS MAY BE SCALED FOR PLANNING PURPOSES ONLY.
2. DIMENSIONS TO BE CONFIRMED ON SITE PRIOR TO ANY ELEMENTS BEING DESIGNED, MANUFACTURED OR FABRICATED.
3. DISCREPANCIES TO BE REPORTED IMMEDIATELY.
4. THIS DRAWING SHALL BE READ IN CONJUNCTION WITH ALL RELATED ATA LTD., STRUCTURE, CONSULTANT AND SUBCONTRACTOR DRAWINGS ISSUED ON THE PROJECT AND ANY OTHER RELEVANT INFORMATION.
5. THE DRAWING AND THE WORKS DEPICTED ARE THE COPYRIGHT OF ATA LTD. AND MAY NOT BE REPRODUCED EXCEPT BY WRITTEN PERMISSION.

Notes:

--- OUTLINE OF EXISTING EXTENSIONS, TO BE REMOVED

B	10.06.2026	Note 1 amended
A	08.06.2026	Window amended
Rev	Date	Description

ATA

PROJECT :12 WESTBROOKE

TITLE :PROPOSED SECTIONS A-A & B-B

STATUS :STAGE 3 PLANNING APPLICATION

DATE :03/06/2026 SCALE:1:100 (A3)

REV :B NUMBER:
ATA_00_L02_DR_A_0025