


Copyright © Abel Titchner Associates Ltd.

1. DO NOT SCALE FOR CONSTRUCTION PURPOSES. DRAWINGS MAY BE SCALED FOR PLANNING PURPOSES ONLY.
2. DIMENSIONS TO BE CONFIRMED ON SITE PRIOR TO ANY ELEMENTS BEING DESIGNED, MANUFACTURED OR FABRICATED.
3. DISCREPANCIES TO BE REPORTED IMMEDIATELY.
4. THIS DRAWING SHALL BE READ IN CONJUNCTION WITH ALL RELATED ATA LTD., STRUCTURE, CONSULTANT AND SUBCONTRACTOR DRAWINGS ISSUED ON THE PROJECT AND ANY OTHER RELEVANT INFORMATION.
5. THE DRAWING AND THE WORKS DEPICTED ARE THE COPYRIGHT OF ATA LTD. AND MAY NOT BE REPRODUCED EXCEPT BY WRITTEN PERMISSION.

Notes:

- TO BE RETAINED
- TO BE DEMOLISHED

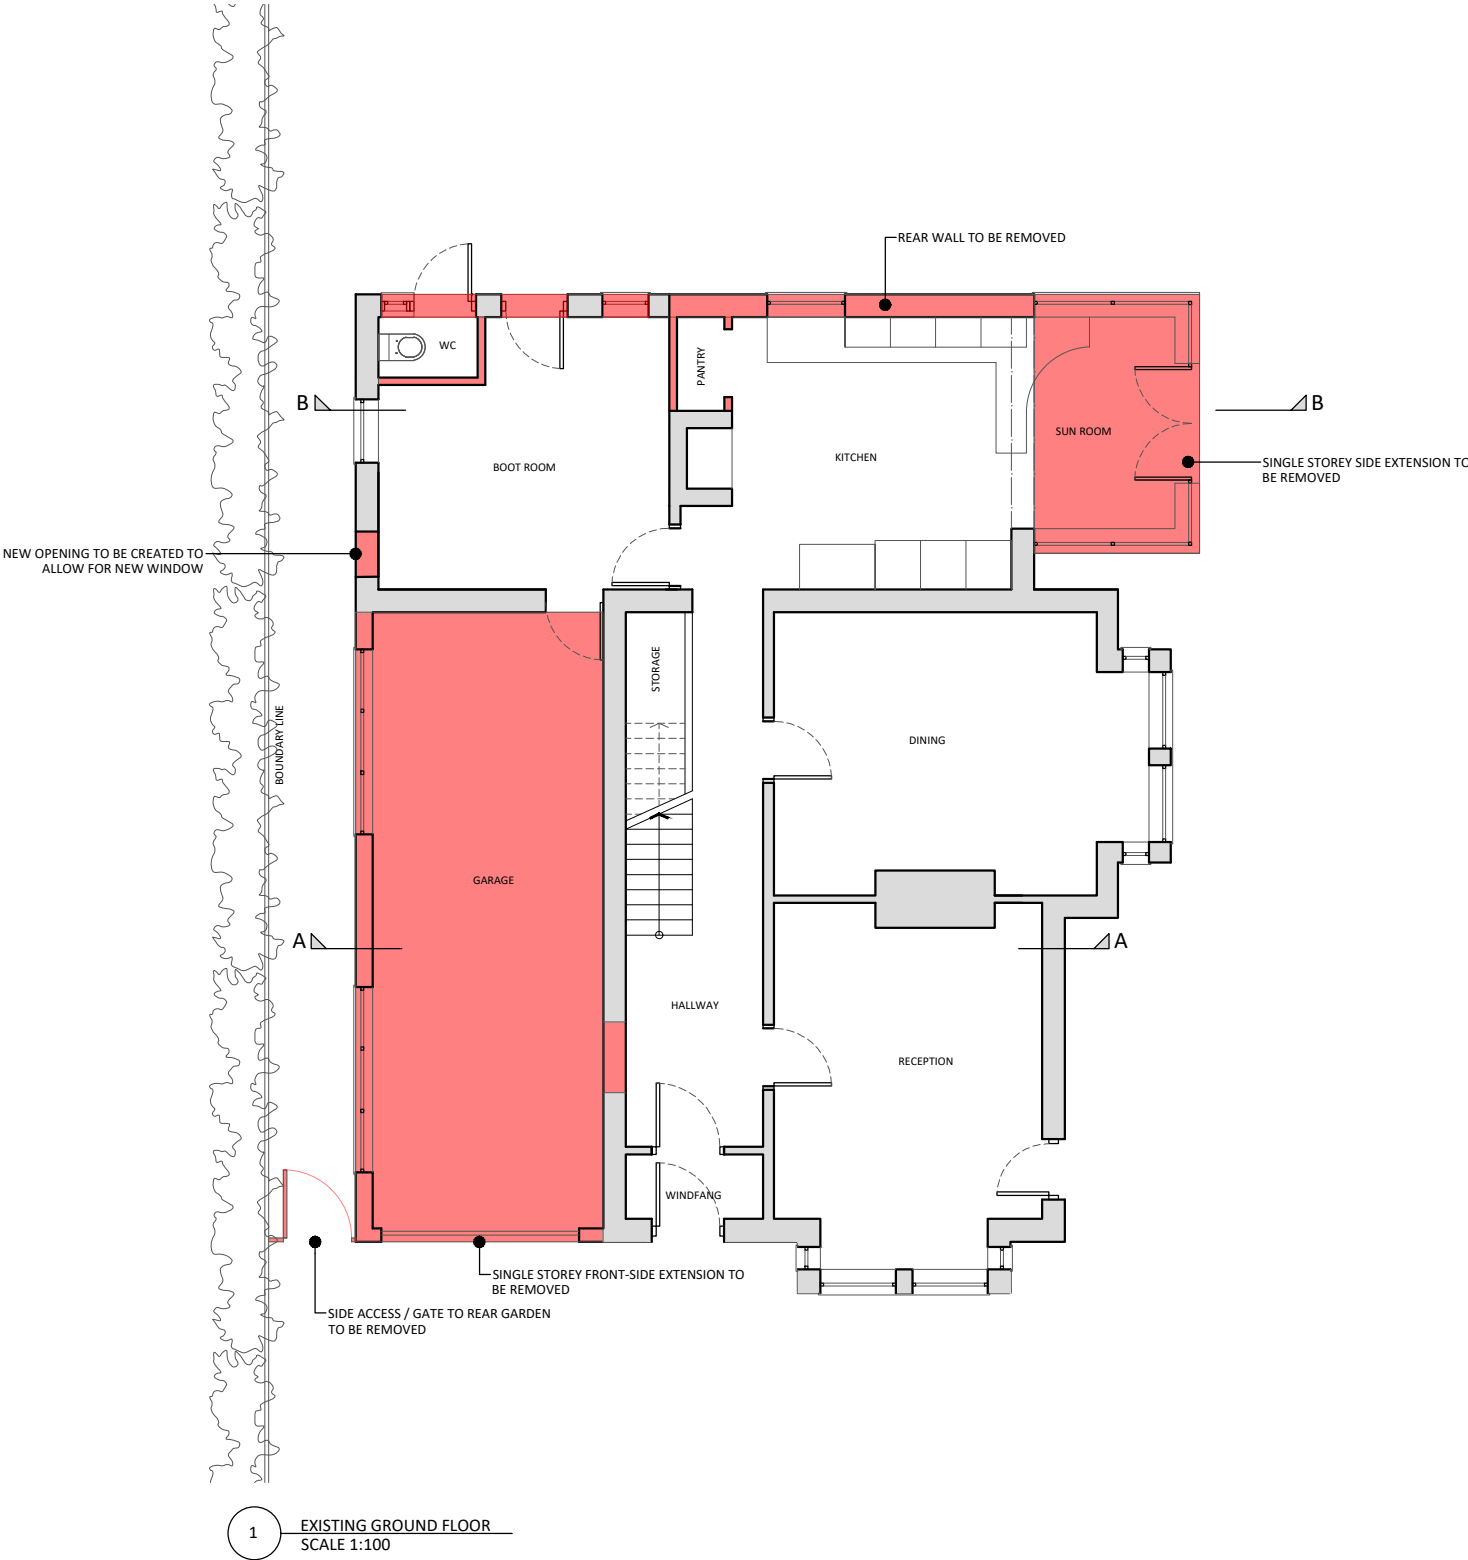

A	10.06.2026	Note 1 & North point orientation amended
Rev	Date	Description

ATA

PROJECT :12 WESTBROOKE

TITLE :EXISTING GROUND FLOOR

STATUS :STAGE 3 PLANNING APPLICATION

DATE :03/06/2026 SCALE:1:100 (A3)

REV :A NUMBER:
ATA_00_L00_DR_A_0010