


- Copyright © Abel Titchner Associates Ltd.
- DO NOT SCALE FOR CONSTRUCTION PURPOSES. DRAWINGS MAY BE SCALED FOR PLANNING PURPOSES ONLY.
 - DIMENSIONS TO BE CONFIRMED ON SITE PRIOR TO ANY ELEMENTS BEING DESIGNED, MANUFACTURED OR FABRICATED.
 - DISCREPANCIES TO BE REPORTED IMMEDIATELY.
 - THIS DRAWING SHALL BE READ IN CONJUNCTION WITH ALL RELATED ATA LTD., STRUCTURE, CONSULTANT AND SUBCONTRACTOR DRAWINGS ISSUED ON THE PROJECT AND ANY OTHER RELEVANT INFORMATION.
 - THE DRAWING AND THE WORKS DEPICTED ARE THE COPYRIGHT OF ATA LTD. AND MAY NOT BE REPRODUCED EXCEPT BY WRITTEN PERMISSION.

- Notes:
- TO BE RETAINED
 - PROPOSED EXTENSION

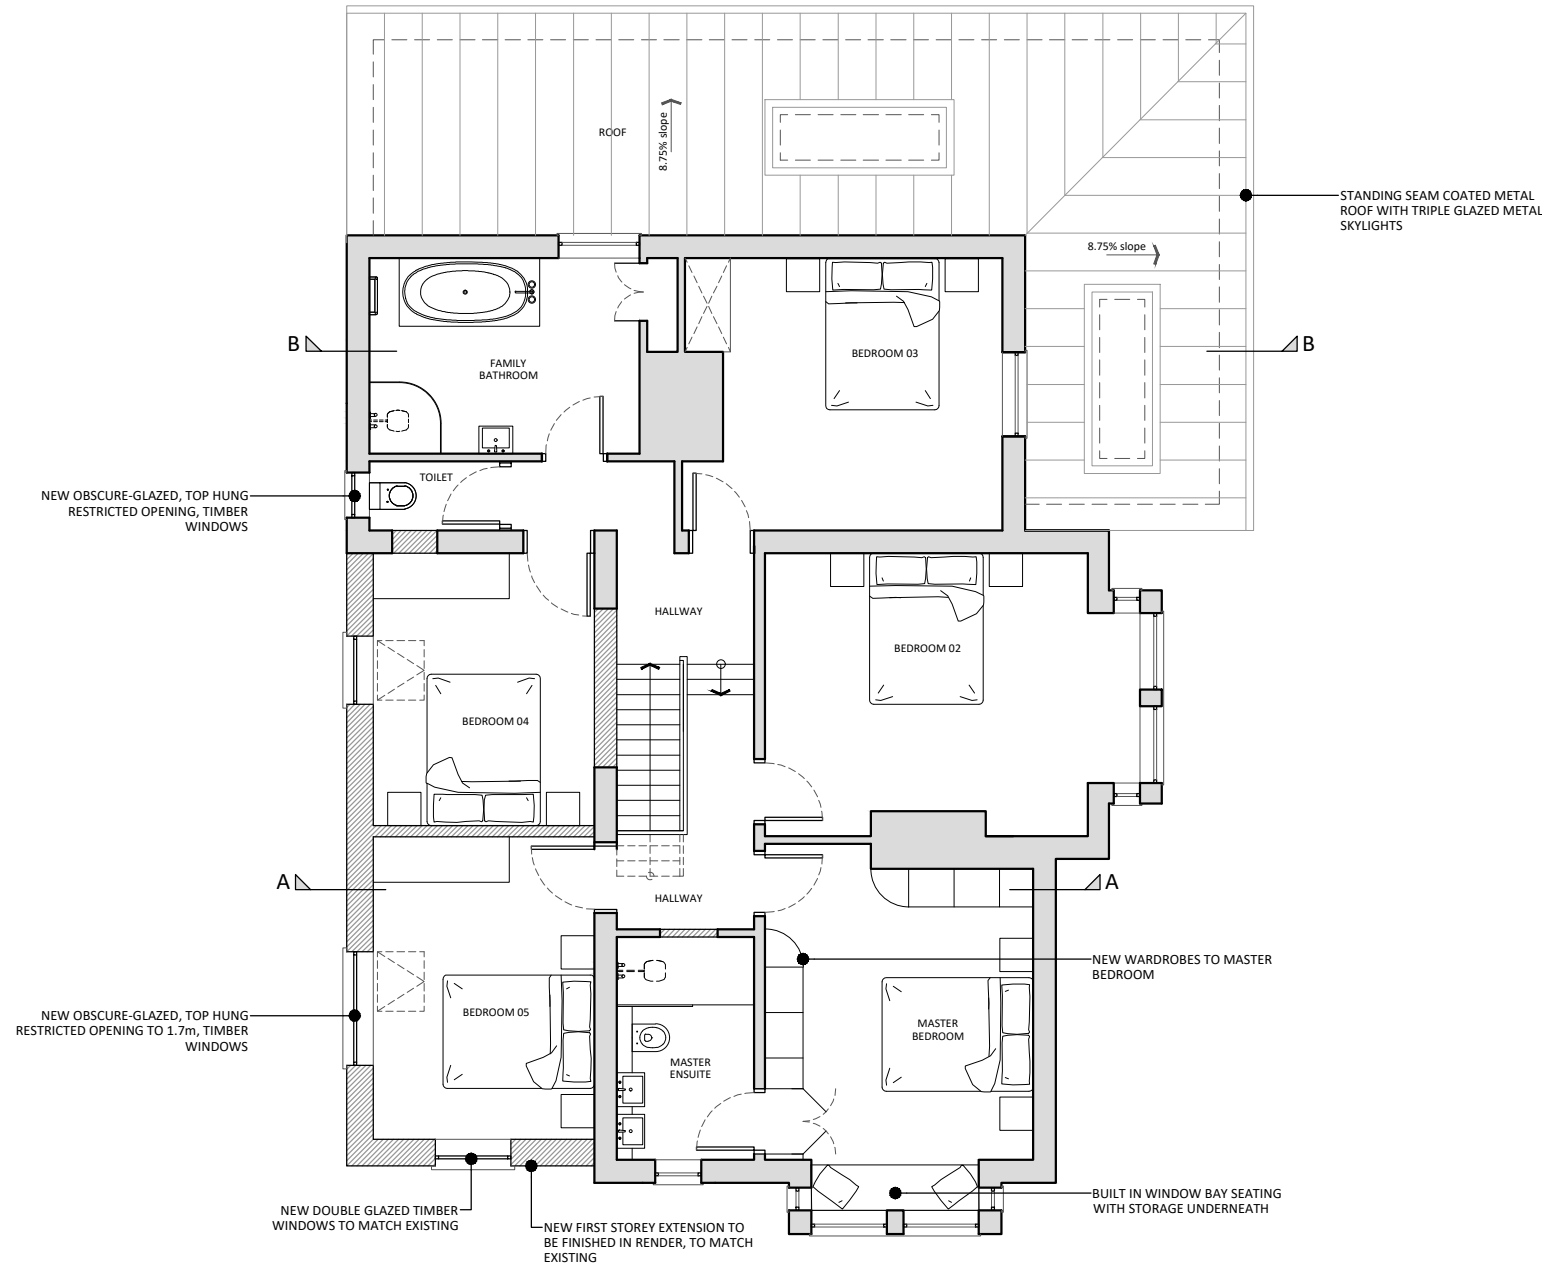

A	10.06.2026	Note 1 & North point orientation amended
Rev	Date	Description

ATA

PROJECT :12 WESTBROOKE

TITLE :PROPOSED FIRST FLOOR

STATUS :STAGE 3 PLANNING APPLICATION

DATE :03/06/2026 SCALE:1:100 (A3)

REV : A NUMBER:
ATA_00_L01_DR_A_0021

1 PROPOSED FIRST FLOOR
SCALE 1:100