
Notes:

1. THE COPYRIGHT OF THIS DRAWING IS VESTED IN WARWICK LANE DEVELOPMENTS AND IT MAY NOT BE REPRODUCED IN WHOLE OR PART OR USED FOR THE MANUFACTURE OF ANY ARTICLE WITHOUT THE EXPRESS PERMISSION OF THE COPYRIGHT HOLDERS.

2. WORK TO FIGURED DIMENSIONS ONLY.

3. THIS DRAWING IS TO BE READ IN CONJUNCTION WITH ALL RELEVANT ARCHITECT'S, SERVICE ENGINEER'S AND WARWICK LANE DEVELOPMENTS DRAWINGS AND SPECIFICATIONS.

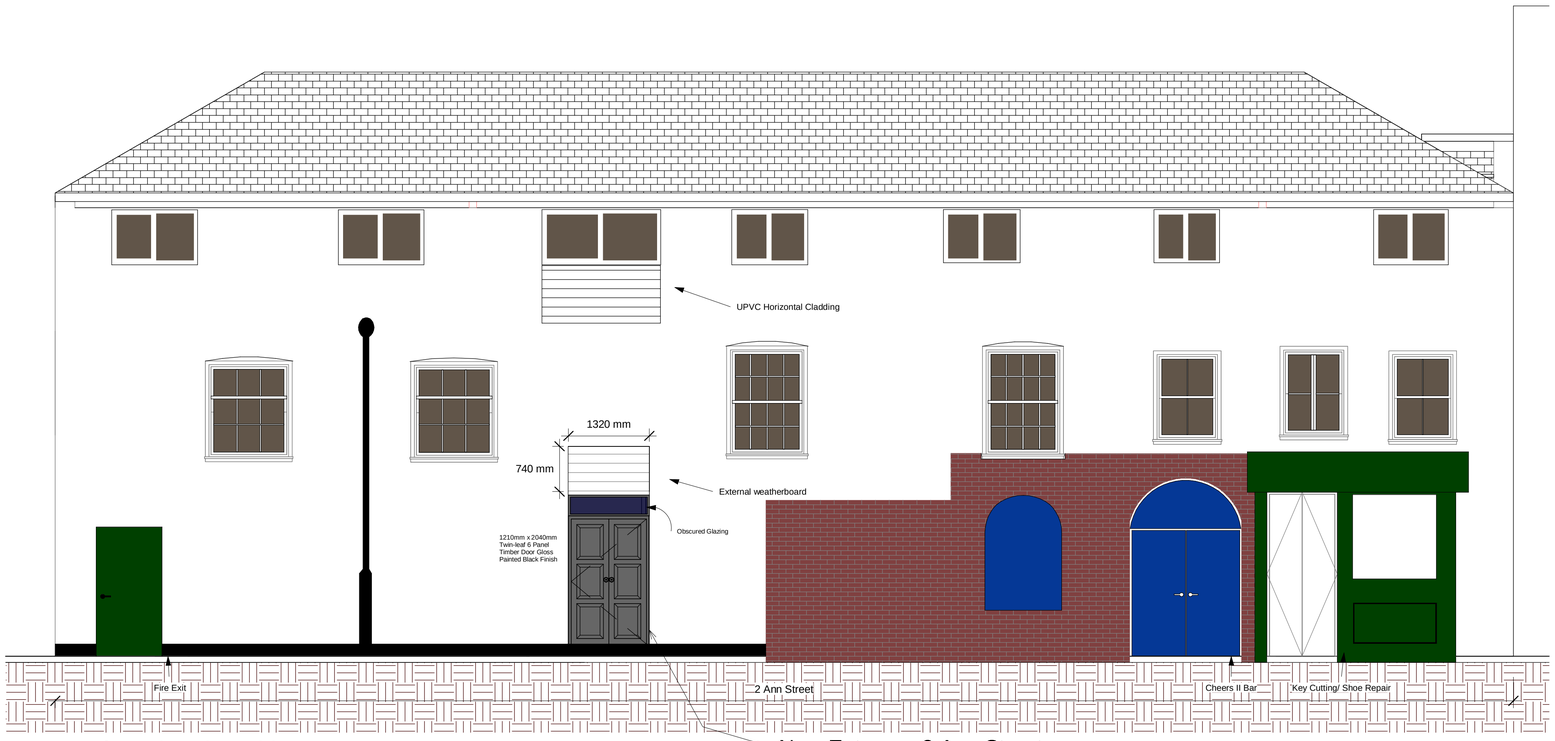


2 Front Elevation (North)

1 : 50




0m 1m 2m 3m 4m 5m

VISUAL SCALE 1:50 @ A1

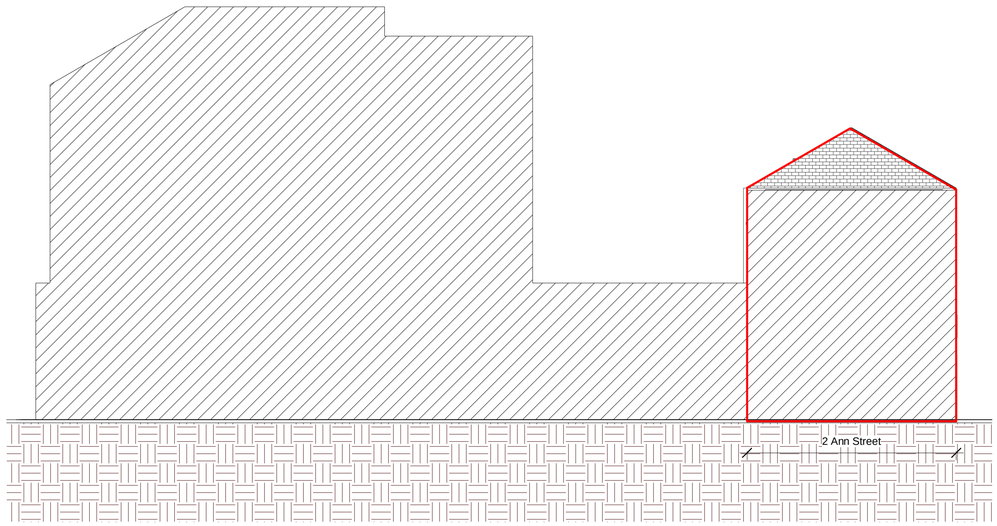

3 Side Elevation (East)

1 : 100

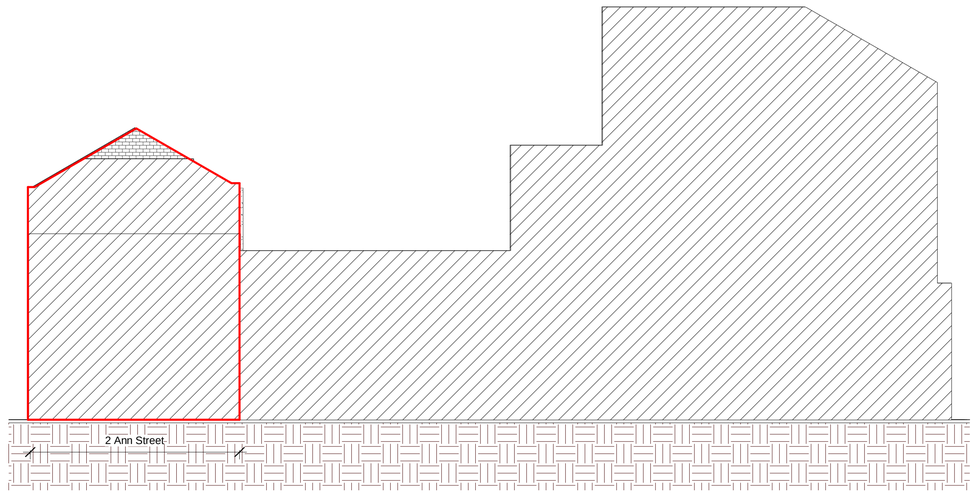

4 Side Elevation (West)

1 : 100

0m 2m 4m 6m 8m 10m

VISUAL SCALE 1:100 @ A1

Revision Number	Revision Description	Issued by	Revision Date

STATUS: Building Regs

Warwick Lane.
Developments Ltd

T 01903 233332 Ext 131 | DF 01903 206 908 | E acp@wld-group.co.uk
1 The Steyne, Worthing, West Sussex, BN11 3DS

CLIENT: Mr J Lipschitz

SITE ADDRESS: 2 Ann Street, Worthing BN11 1NX

DRAWING: Conversion of Commercial to Residential

TITLE: Building Regs Elevations

SCALE AT A1:	DATE:	DRAWN:	CHECKED:
As indicated	09/06/2023	EL	AP

PROJECT NO:	DRAWING NO:	REVISION:
2AS	WLD/008/20/12	