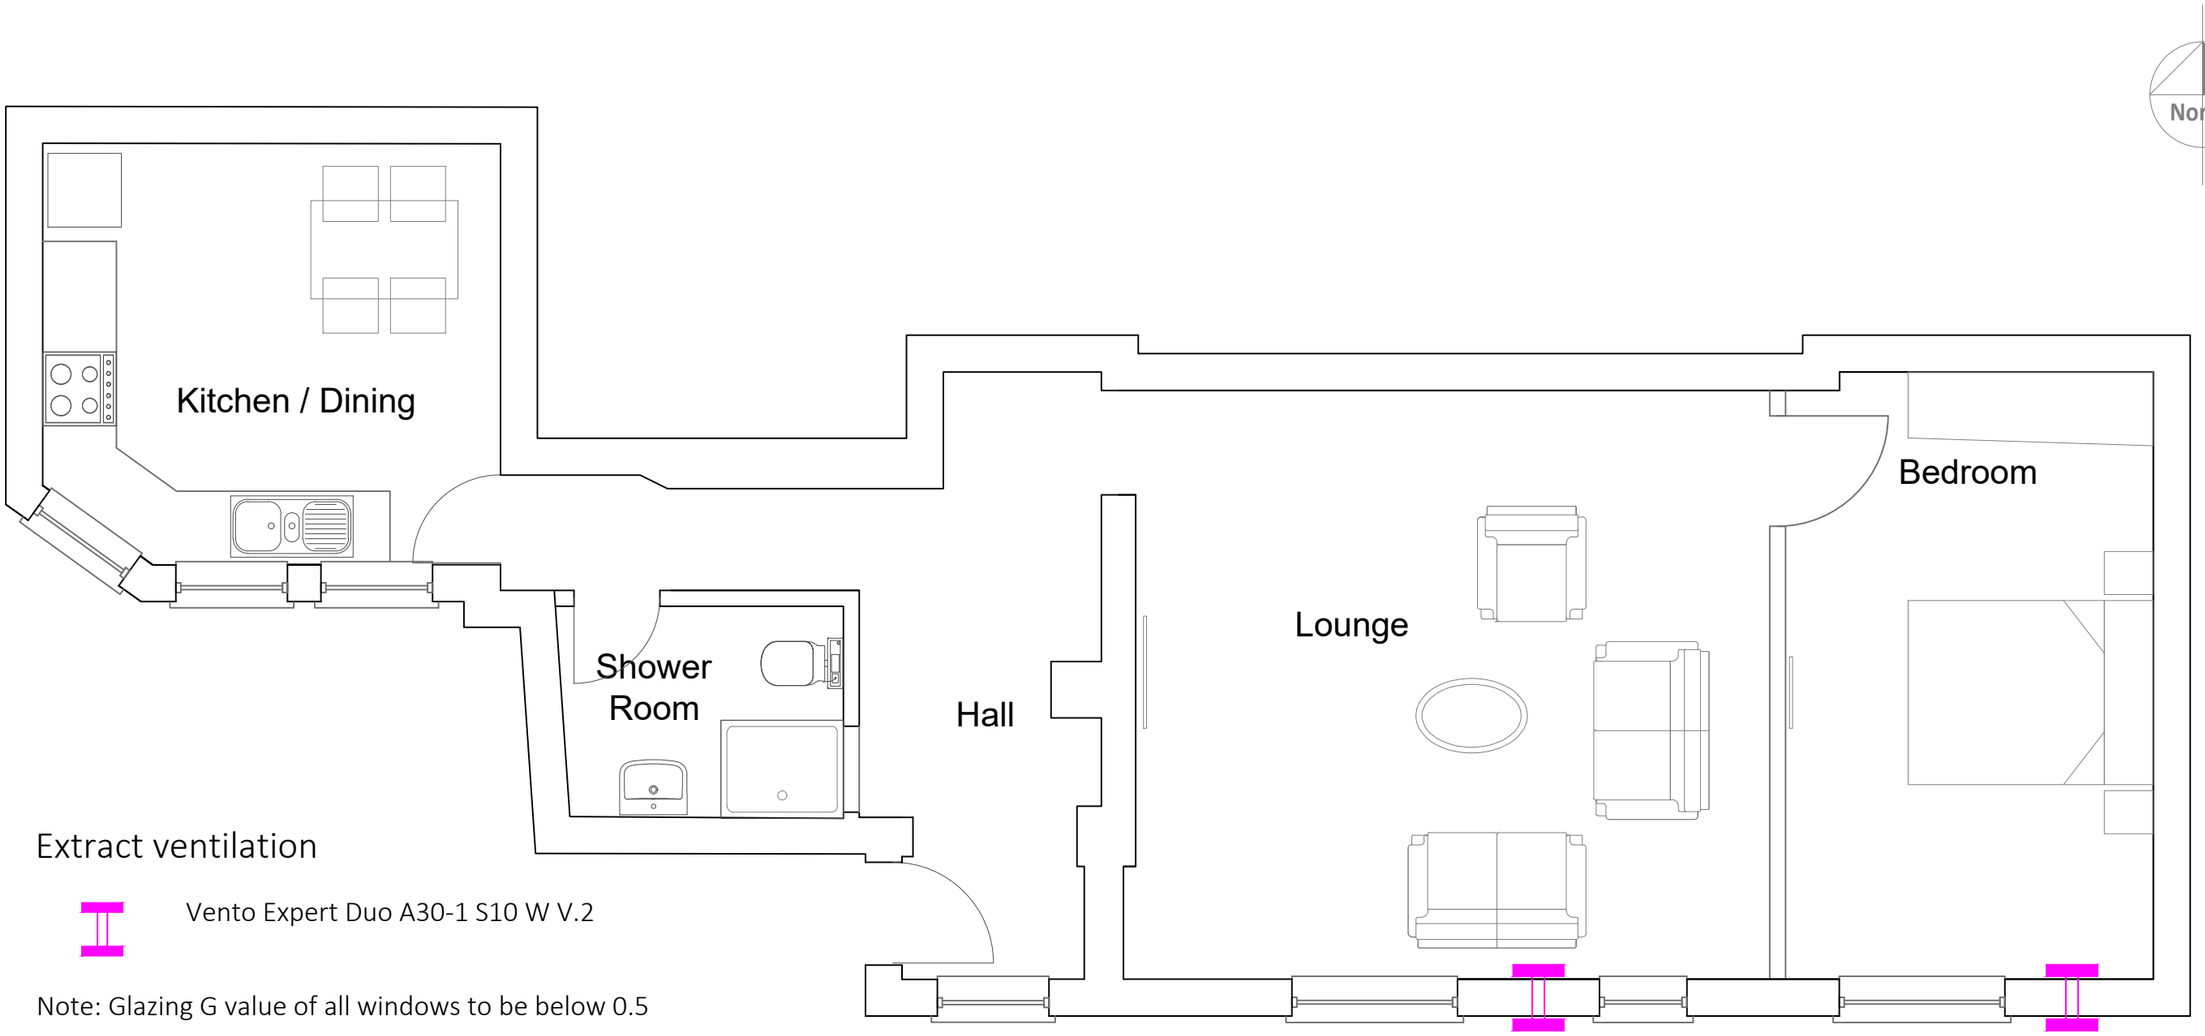

Extract ventilation

Vento Expert Duo A30-1 S10 W V.2

Note: Glazing G value of all windows to be below 0.5

Proposed Lower Ground Floor Plan

0m 1m 2m 3m 4m 5m

APPROVAL

REV DATE DESCRIPTION

ACCEL CONSULTING LTD
Construction Consultants
20 Southwick Street
Southwick
BN42 4TB
Tel. 01273 934 920

CLIENT
Gavin Chatfield

PROJECT
1 Riverside, Southwick, West Sussex, BN42 4AW

DRAWING TITLE
Lower Ground Floor Plan - Ventilation

SCALE	DATE	REVISION
1:50@A3	30 Jun 2022	-

PROJECT No.	DRAWING No.	Approved By
1900	005A	-