Copyright JWA Architects Limited
Do not scale



EAST ELEVATION

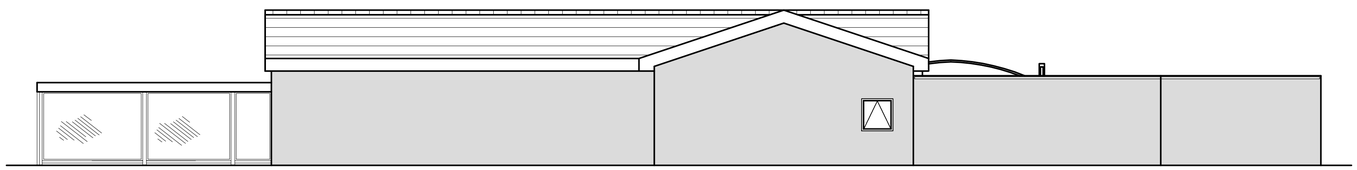

NORTH ELEVATION

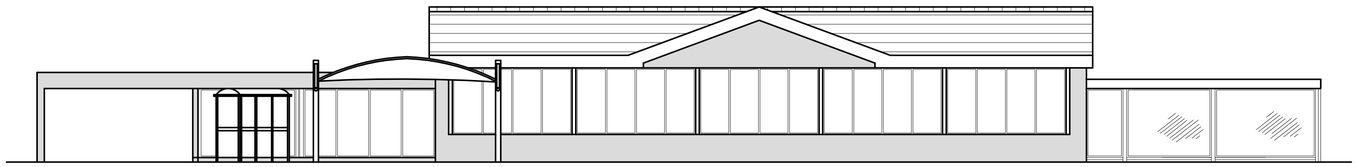

SOUTH ELEVATION

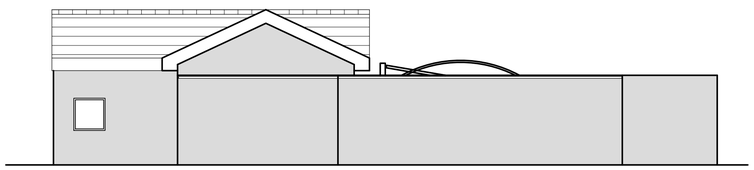

WEST ELEVATION

JWA Architects Limited
Robert Tresham House,
Clipston, Market Harborough,
Leicestershire LE16 9RZ

T +44 (0) 1858 525343
F +44 (0) 1858 525527
E office@jwa-architects.co.uk
W www.jwa-architects.co.uk

Client: ANDUFF CAR WASH LTD

Project: IMO CAR WASH
BRIGHTON ROAD
LANCING

Drawing: PROPOSED ELEVATIONS

Purpose: PLANNING
Scale: 1:100@A1
Dwg. No: J8774 / 02

Date: 10.05.16
Drawn: MRK
Revision: /