DO NOT SCALE FROM THIS DRAWING



Existing East Elevation



Existing North Elevation

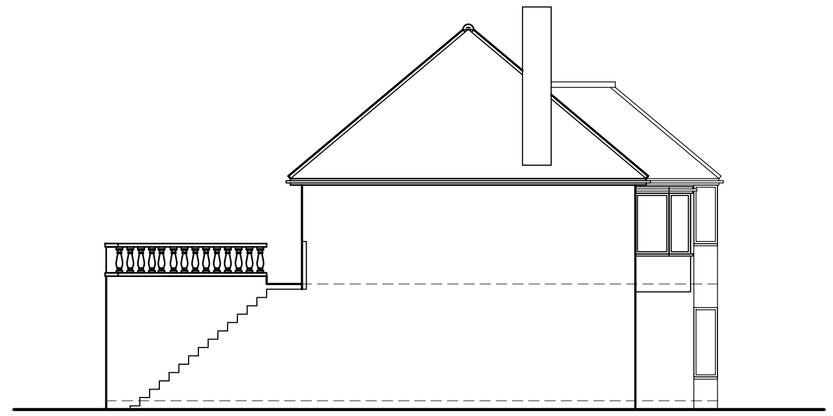

Existing West Elevation

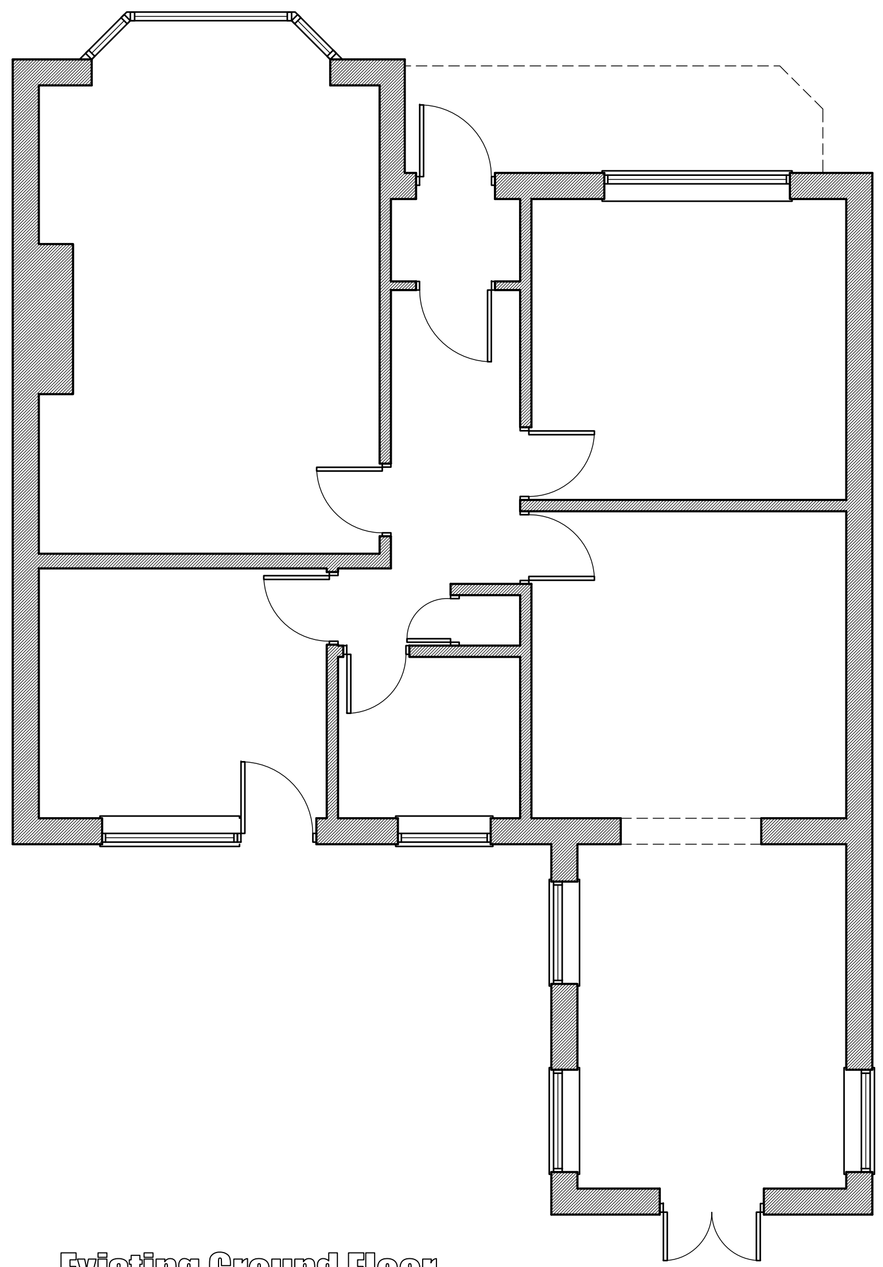

Existing Ground Floor

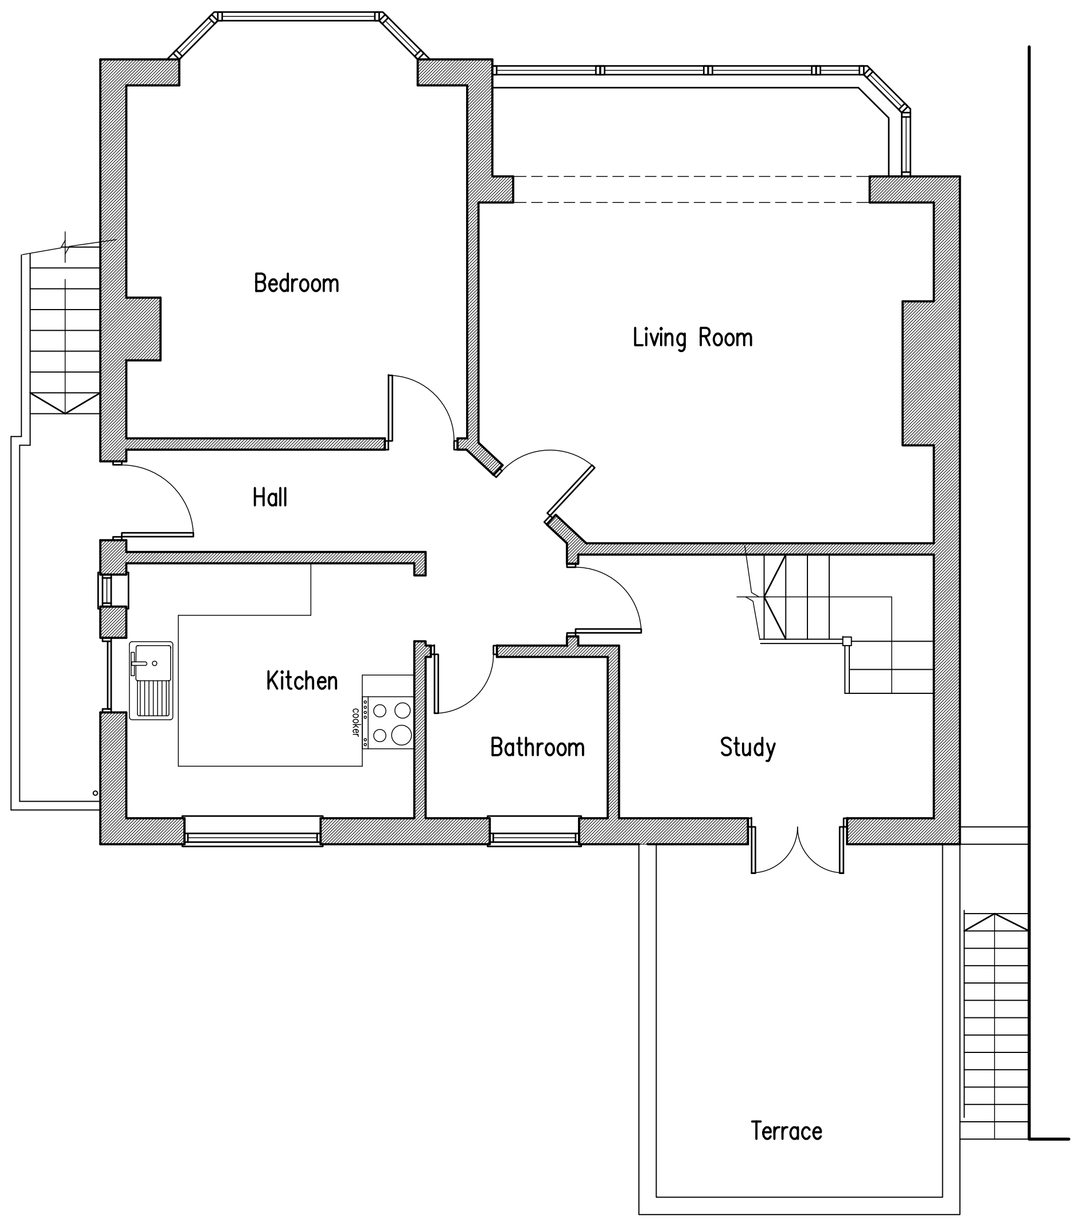

Existing First Floor

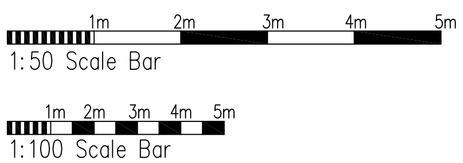

RJA Planning & Building Consultants Ltd.
16 Greenacres
Shoreham-By-Sea
West Sussex
BN43 5WY

t/f: 01273 467297 mob: 07971 375739
e: rex.adams@ntlworld.com

PROJECT: 87b Brighton Road, Lancing, West Sussex

DRAWING TITLE: Existing Floor Plans & Elevations

CLIENT: Mr. & Mrs. M. Gray

DWG NO: *****-01

REVISION:

SCALE: 1:50, 1:100 @ A1

DATE: 01.10.09

DRAWN: rex