Location Plan 1:1250 @ A3

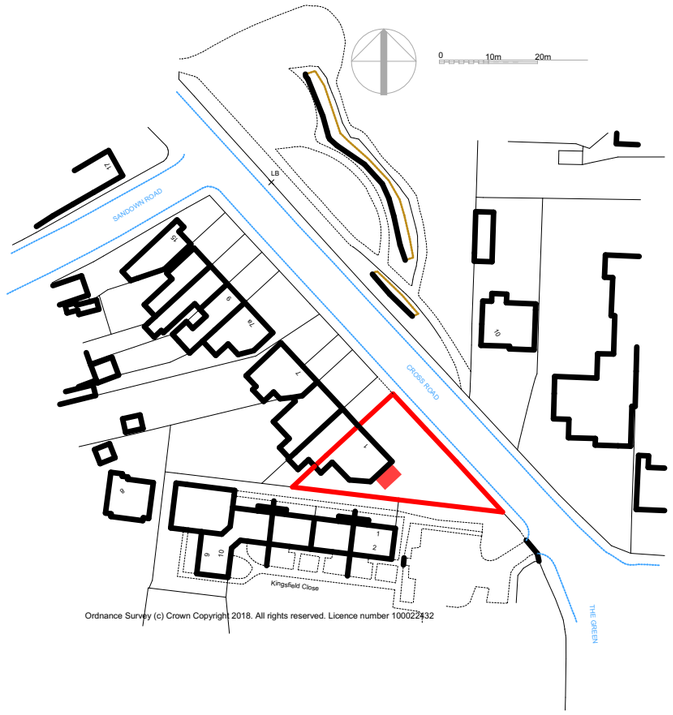

Block Plan 1:500 @ A3

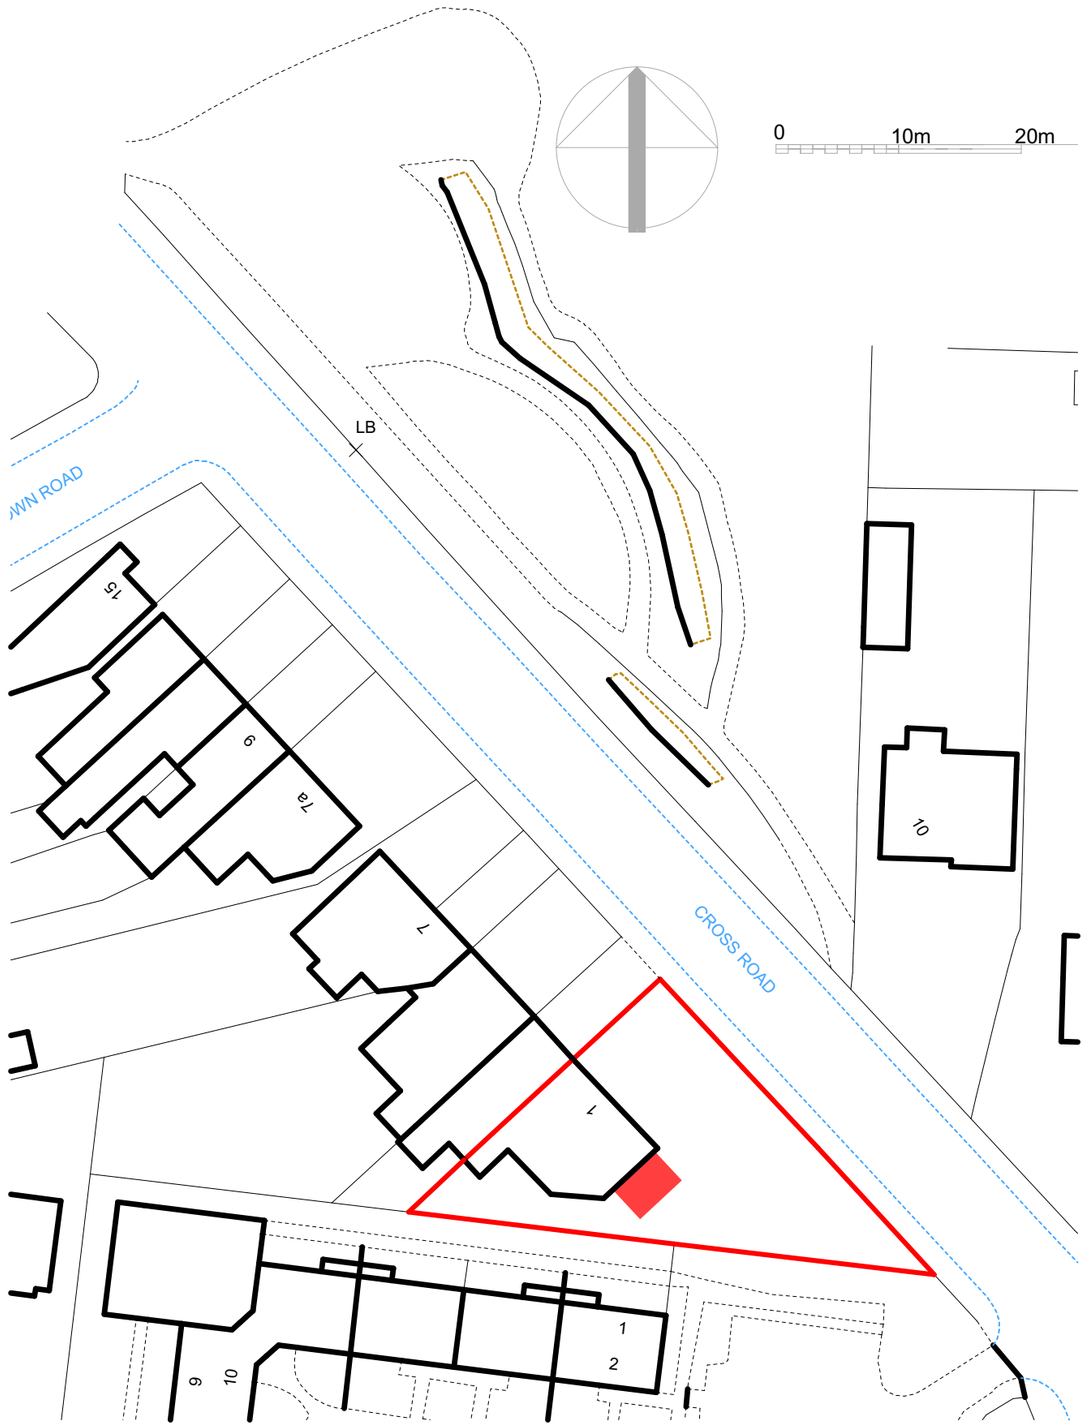

1 Cross Road, Southwick, BN42 4HD

Proposed Conservatory to Flat 1

Location and Block Plans

OP owen powell ltd architects
82 Gloucester Road Brighton BN1 4AP
01273 69 66 55 op@owen-powell.com

Sept 2018	1:1250 and 1:500 @ A3	1823/1 Planning