


Location Plan 1:1250

0 25 50 75 100


Scale In Metres

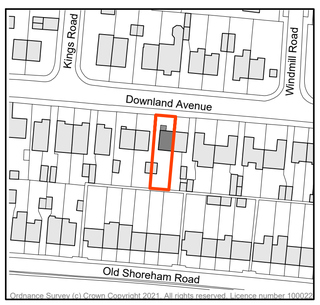


Block Plan 1:500

0 10 20 30 40


Scale In Metres

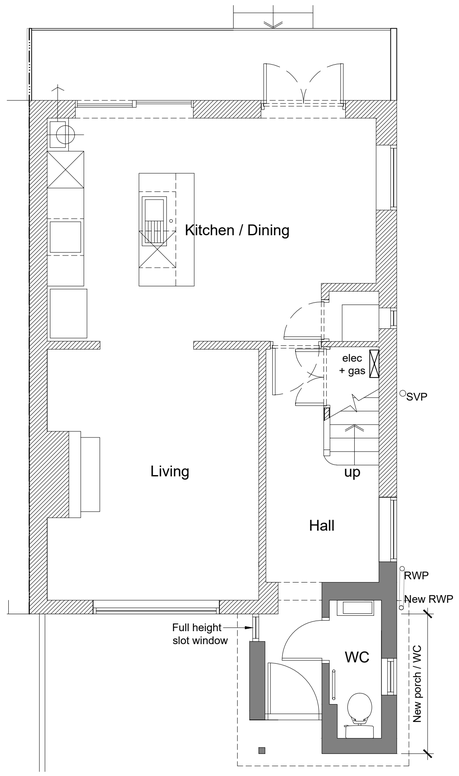


Ground Floor Plan 1:50

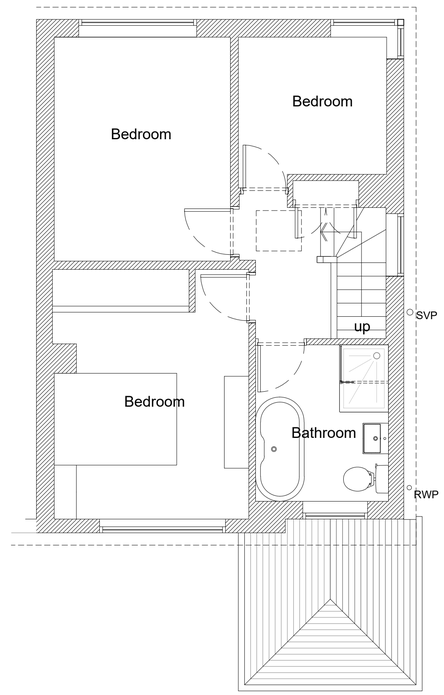


First Floor Plan 1:50

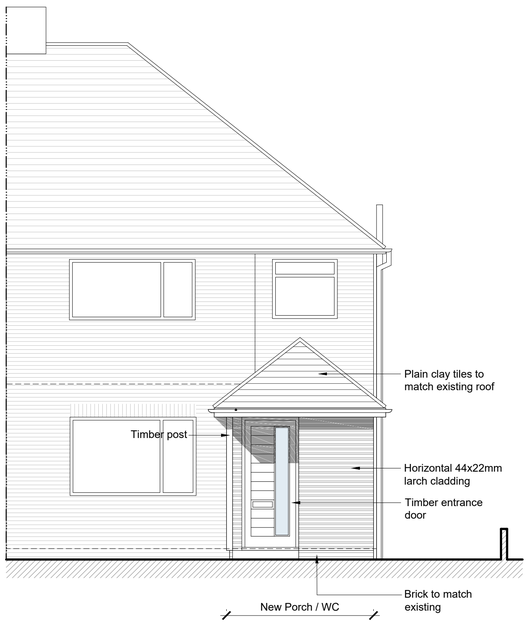

North (Front) Elevation
Scale 1:50

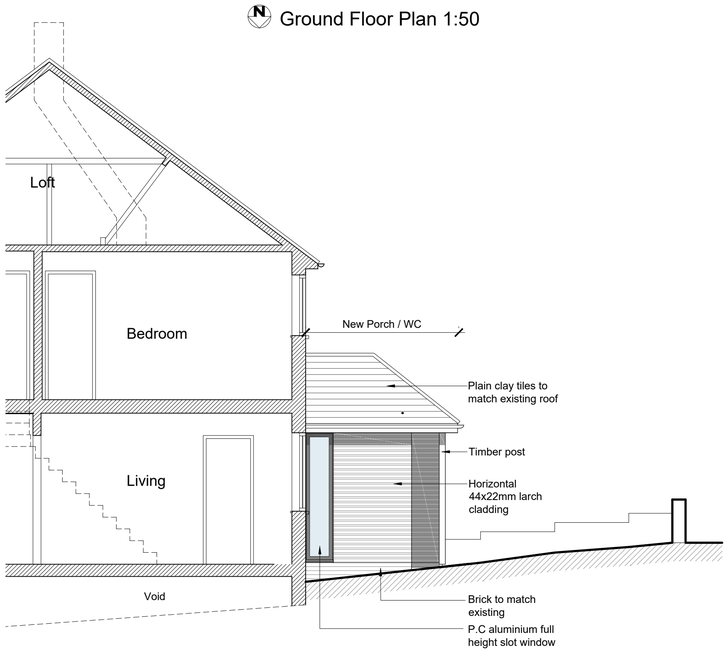

East (Side) Sectional Elevation
Scale 1:50

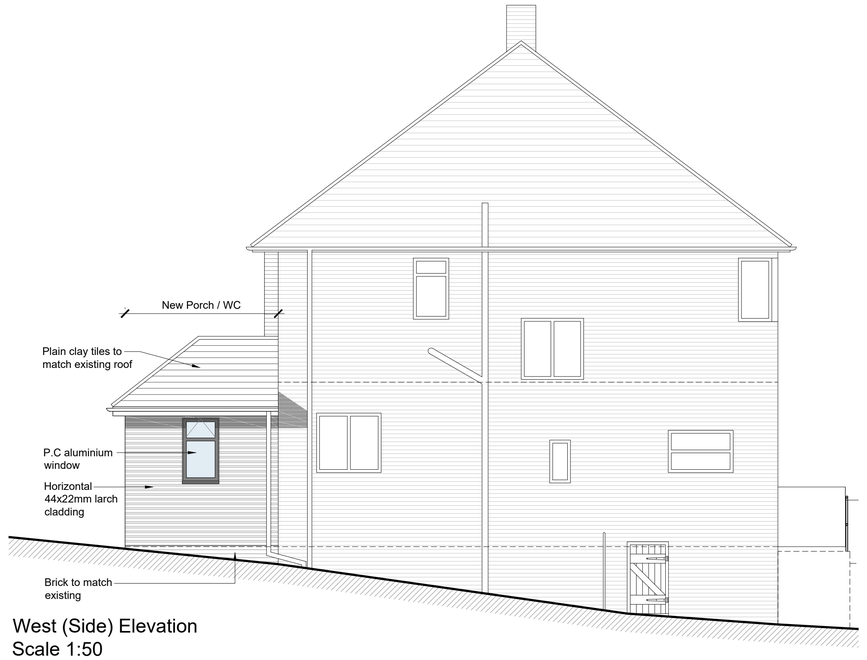

West (Side) Elevation
Scale 1:50

0 1 2 3 4 5 6 7 8 9 10

Scale In Metres

DEACON + RICHARDSON
ARCHITECTS
email: design@drltd.co.uk
web: www.drltd.co.uk
tel: 01273 888080
253 Ditchling Road
Brighton
BN1 6JD

drawn	checked	RIBA stage	rev.	date	comment	auth.	chkd.
CR	TR	3	A	19.01.22	Timber cladding updated	TR	-
			-	09.06.21	Client Issue.	TR	-

©Copyright Deacon and Richardson Ltd.

client/job
Mr & Mrs Richardson
54 Downland Avenue
Southwick BN42 4RN

drawing title
Proposed Plans + Elevations
PLANNING

scale/sheet size
1:50 @ A1

drawing number
3692.PL.01

revision
A

Do not scale off drawing except for Planning purposes. Check all dimensions on site before work is commenced. All goods materials workmanship to conform with current regulations BSS & COP.