
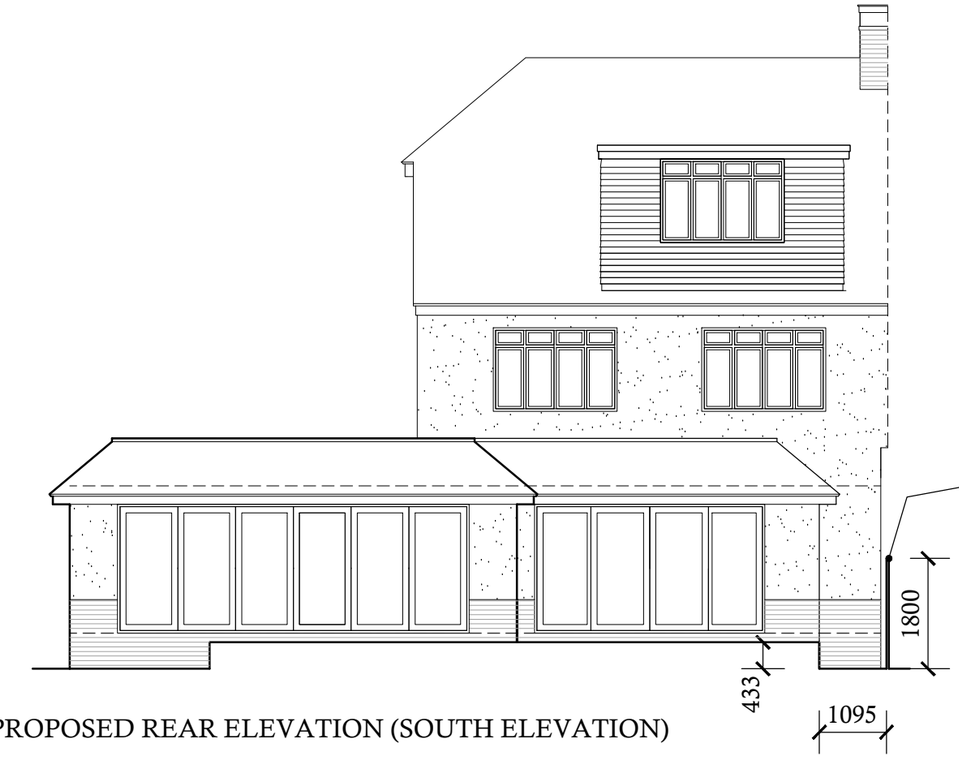


PROPOSED REAR ELEVATION (SOUTH ELEVATION)

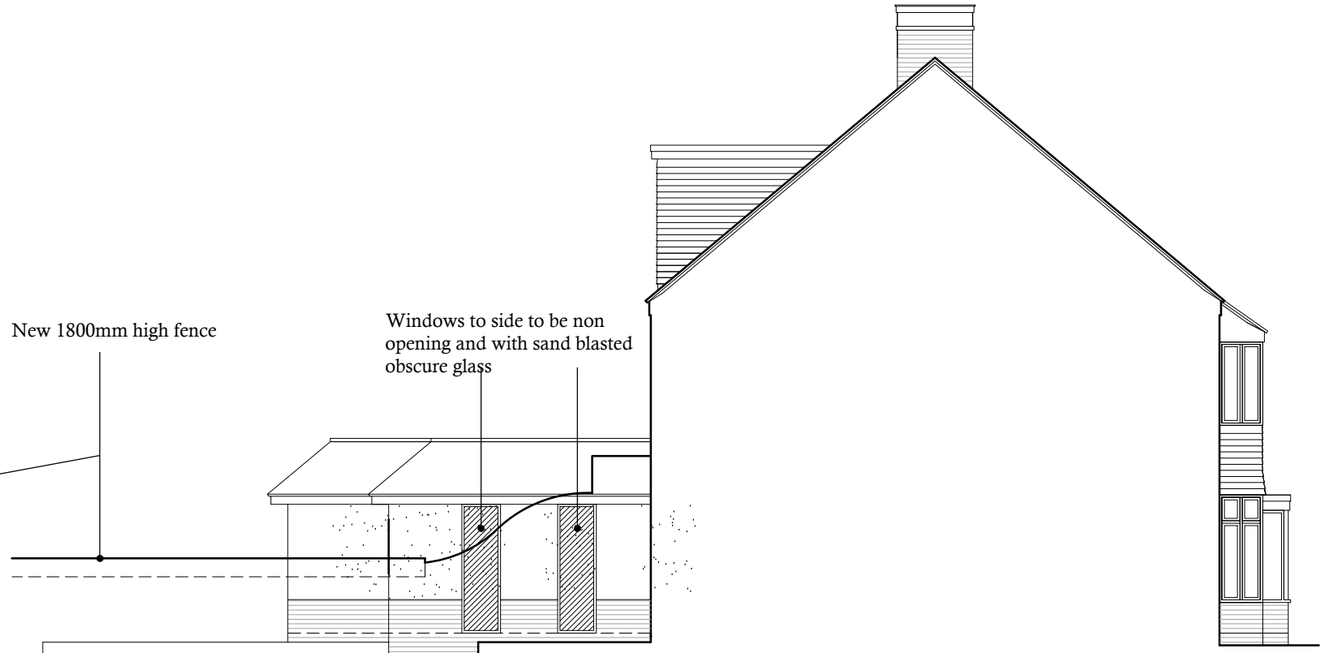

PROPOSED SIDE ELEVATION (EAST ELEVATION)

PLANNING DIMENSIONS
The plan has been drawn to the scales shown for planning purposes only.

0m 1m 2m 3m 4m 5m 6m 7m 8m 9m 10m

Rev A :Bi fold doors amended Nov 2020

Proposal: PROPOSED SINGLE SIDE AND REAR SINGLE STOREY EXTENSION

SAB
ARCHITECTURAL DESIGN CONSULTANTS
Tel: 07917858987
Email: stevebulldesign@gmail.com

Drawing Description.
PROPOSED 2200MM HIGH CLOSE BOARD FENCE

Location.
17 Windlesham Road, SHOREHAM-BY-SEA. BN43 5AE

For: Mr Charlie Brock

Date : November 2020

Scale : 1:100

Drawing No: 2020-34-11 rev. A