
G.S.K. WORTHING.

11b CLARENDON ROAD WORTHING. BN11 8QQ.

R & T TREE WORKS.

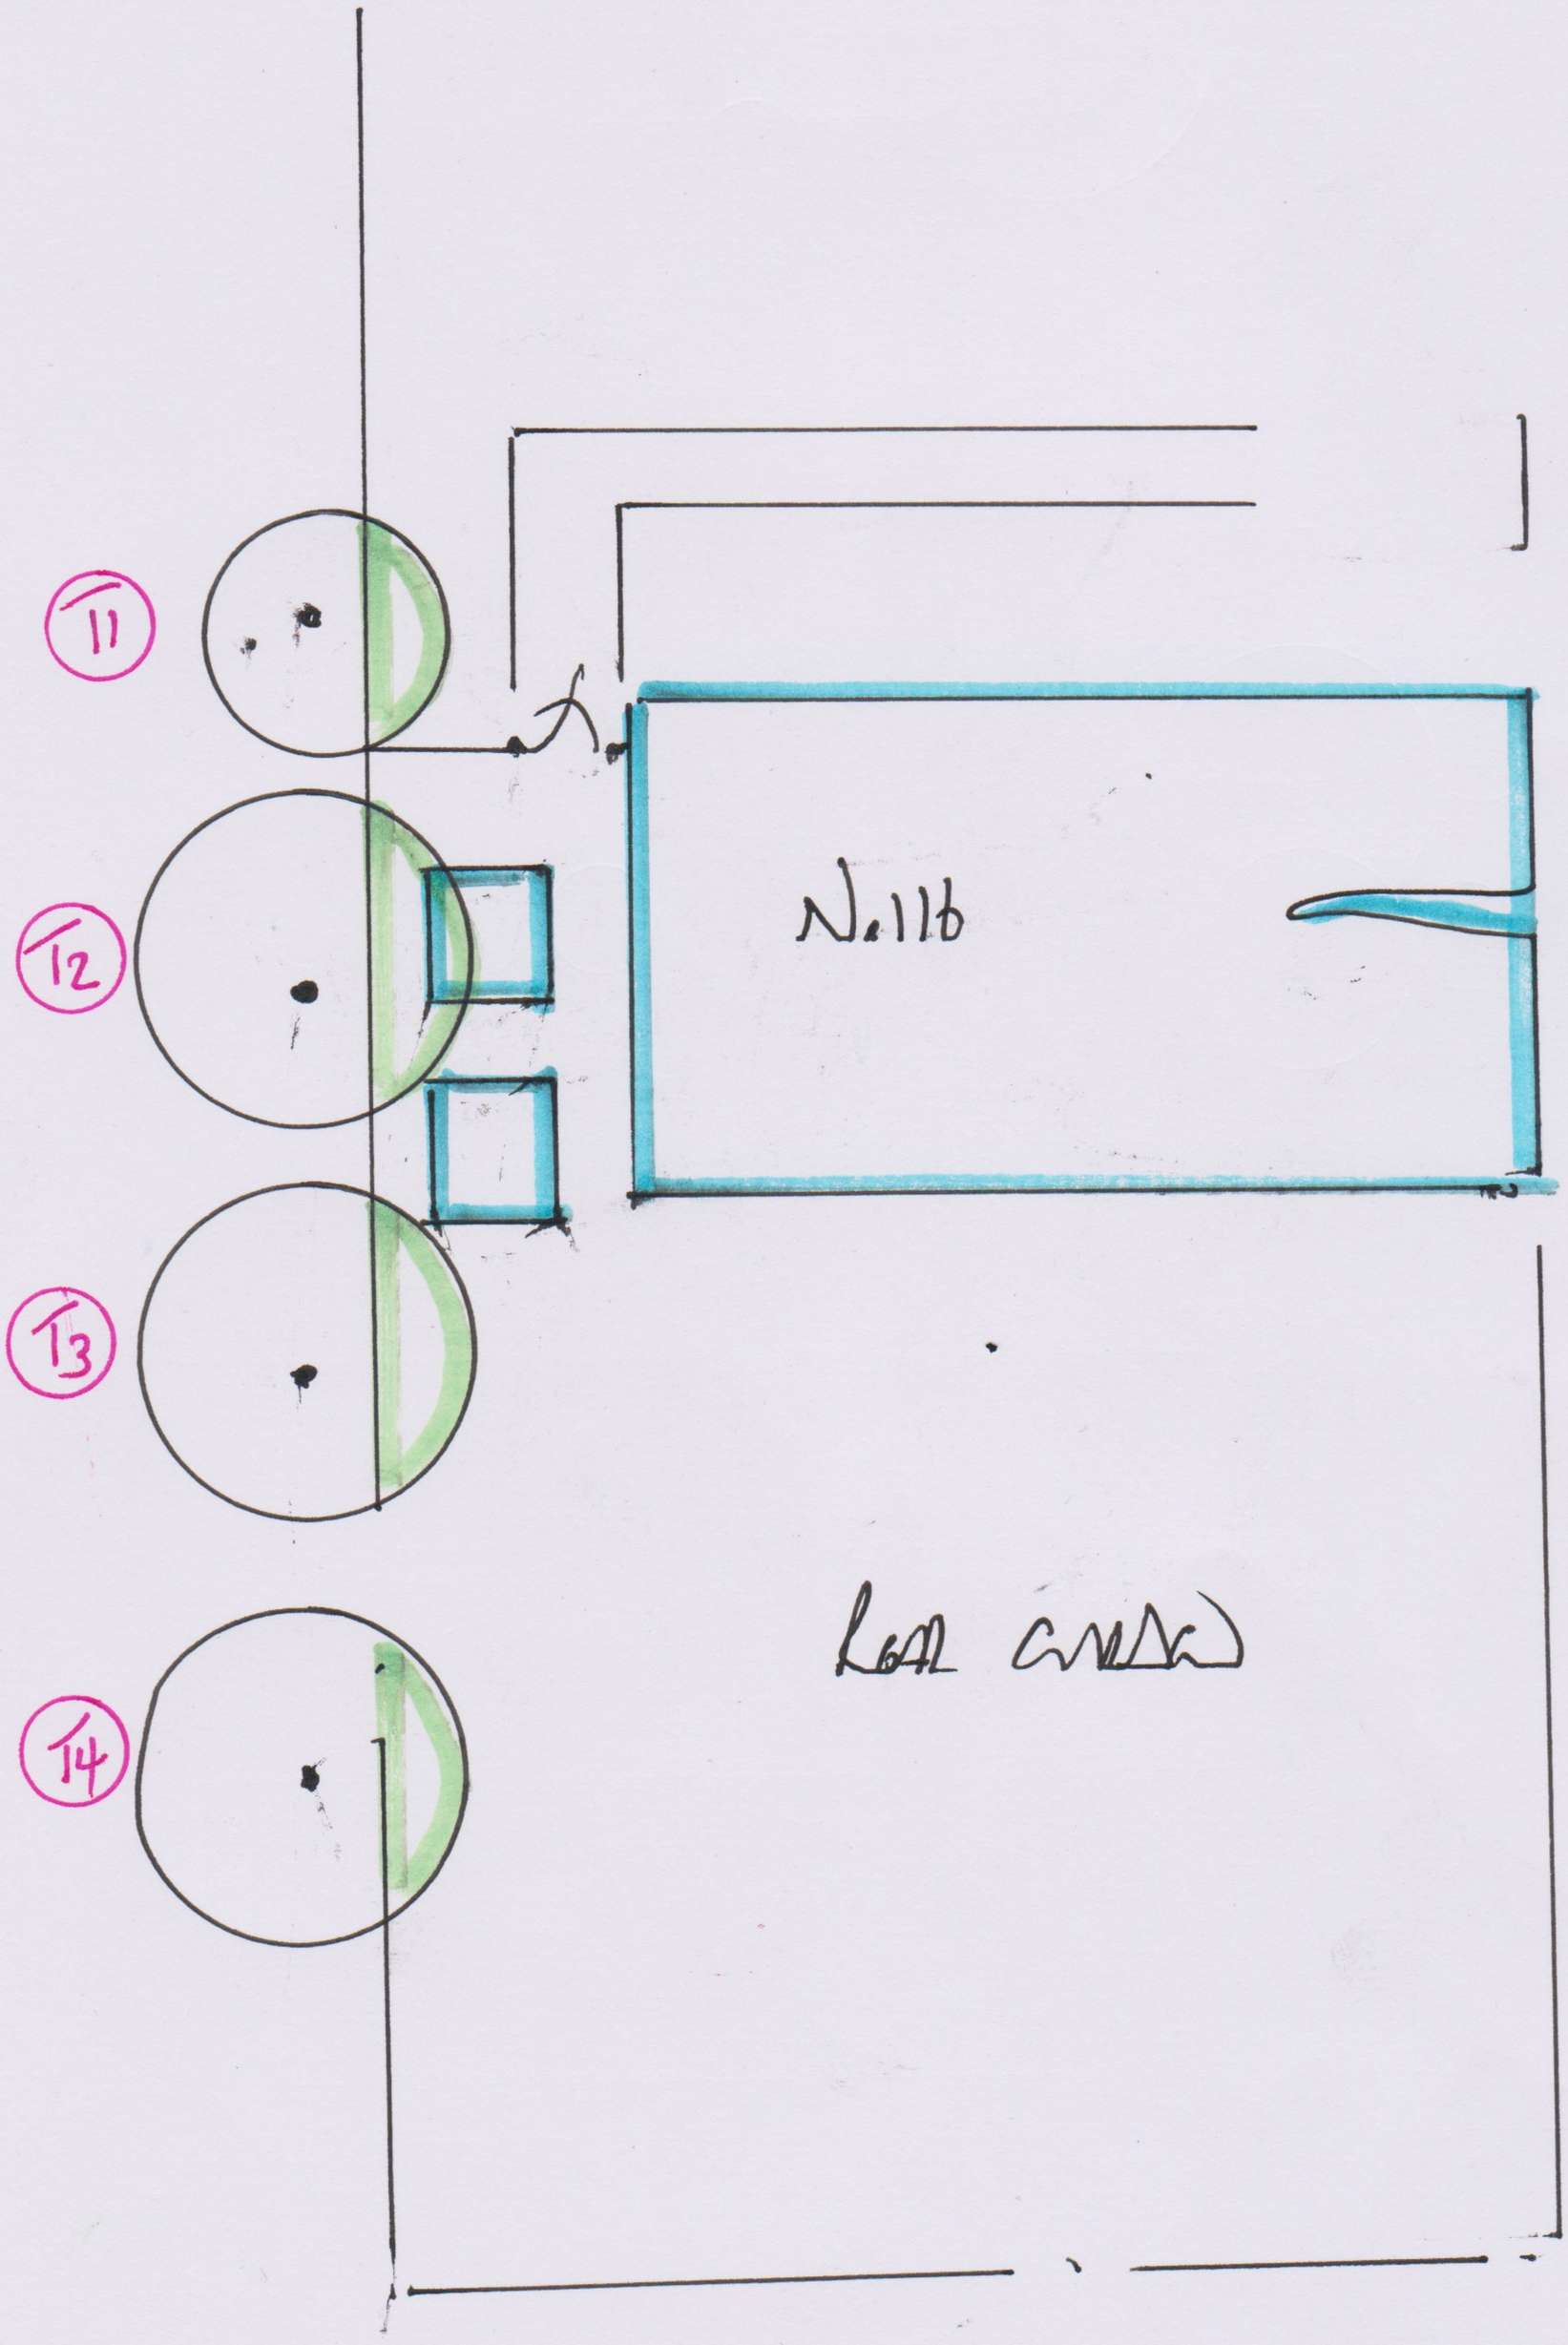

DEL RNL-01. 7.6-24. N. SCALE