DO NOT SCALE FROM THIS DRAWING

1m 2m 3m 4m 5m 6m 7m 8m 9m 10m
1:50 Scale Bar

1m 2m 3m 4m 5m 6m 7m 8m 9m 10m
1:100 Scale Bar

10m 20m 30m 40m
1:500 Scale Bar

10m 20m 30m 40m 50m
1:1250 Scale Bar



North Elevation

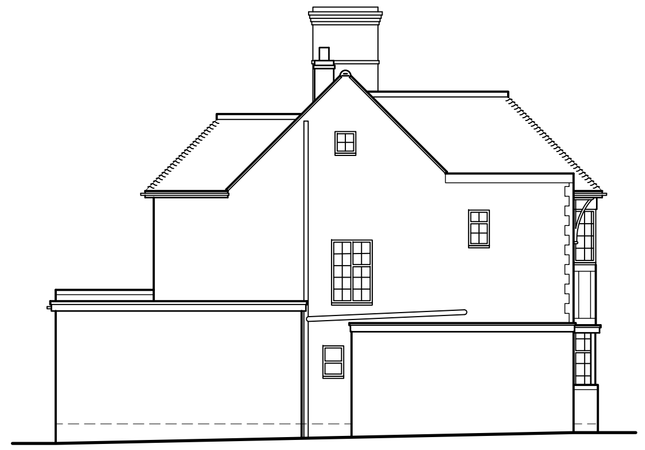

East Elevation



South Elevation

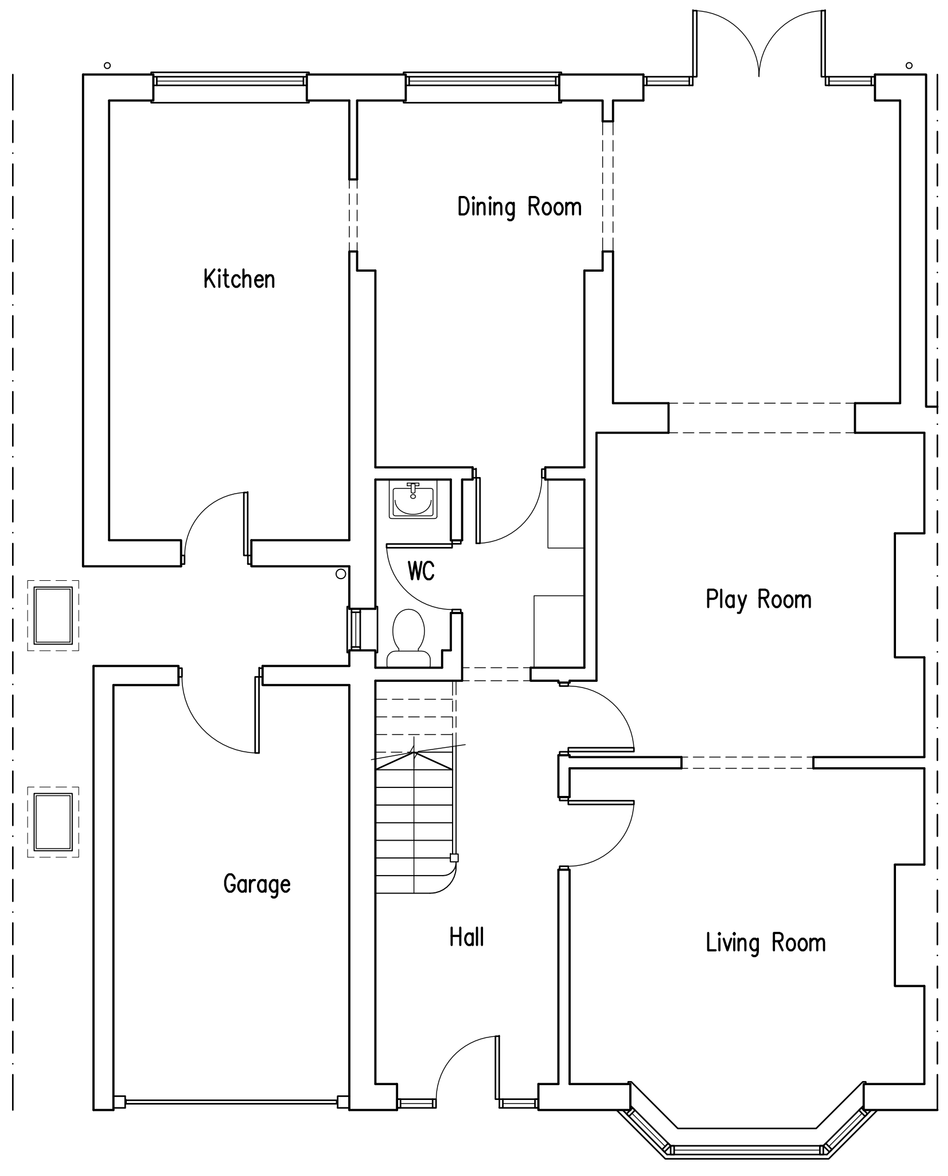

Ground Floor Plan

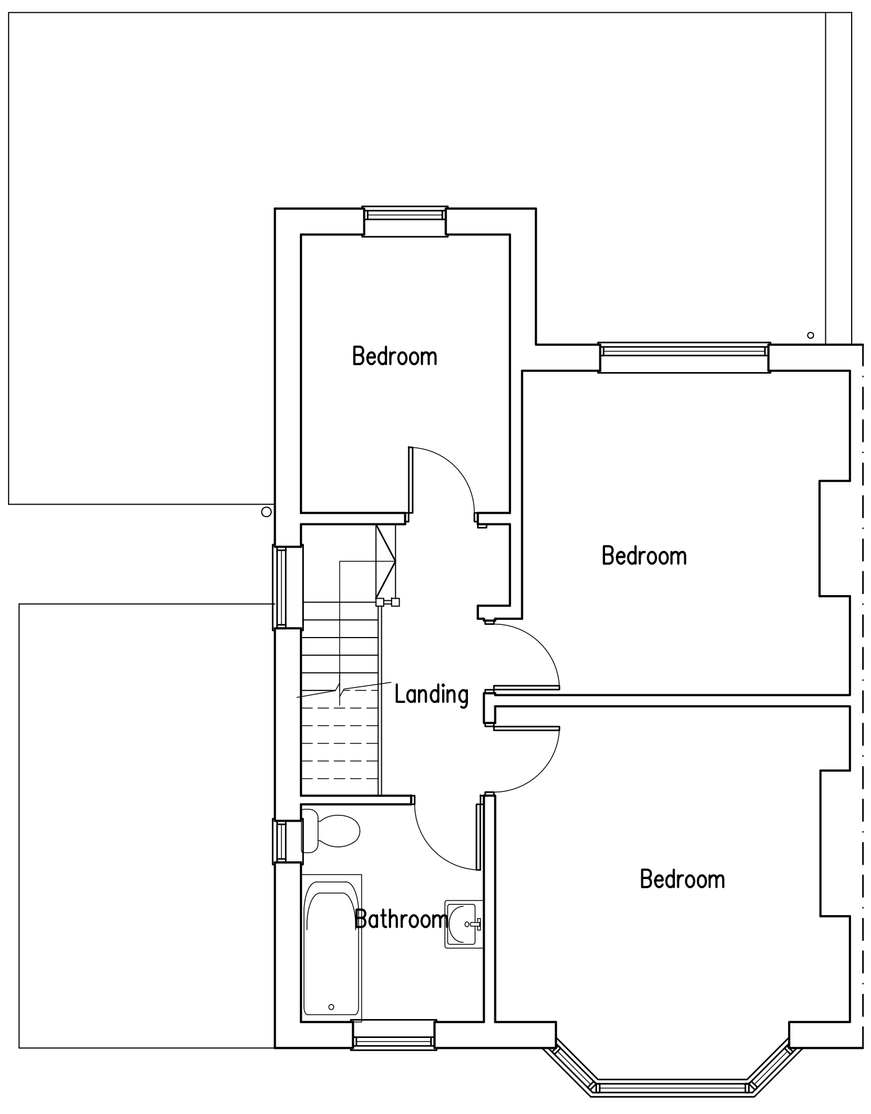

First Floor Plan



Block Plan



Location Plan

Proposed Extensions & Conversion Of Garage at: 265 Upper Shoreham Road, Shoreham-By-Sea,West Sussex

rja Planning & Building Consultants Ltd.
1st Floor
10 High Street
Shoreham-By-Sea
West Sussex BN43 5DA
t: 01273 467297 mob: 07971 375739
e: rex@rjapbc.co.uk web: www.rjapbc.co.uk

Chartered Institute of Architectural Technologists

PROJECT: 265 Upper Shoreham Road, Shoreham-By-Sea			
DRAWING TITLE: Existing Floor Plans & Elevations			
CLIENT: Mr & Mrs A. Bonavia	DWG NO: 21824-02	REVISION:	
SCALE: 1:50, 1:100 @ A1	DATE: 19.02.21	DRAWN: rex	